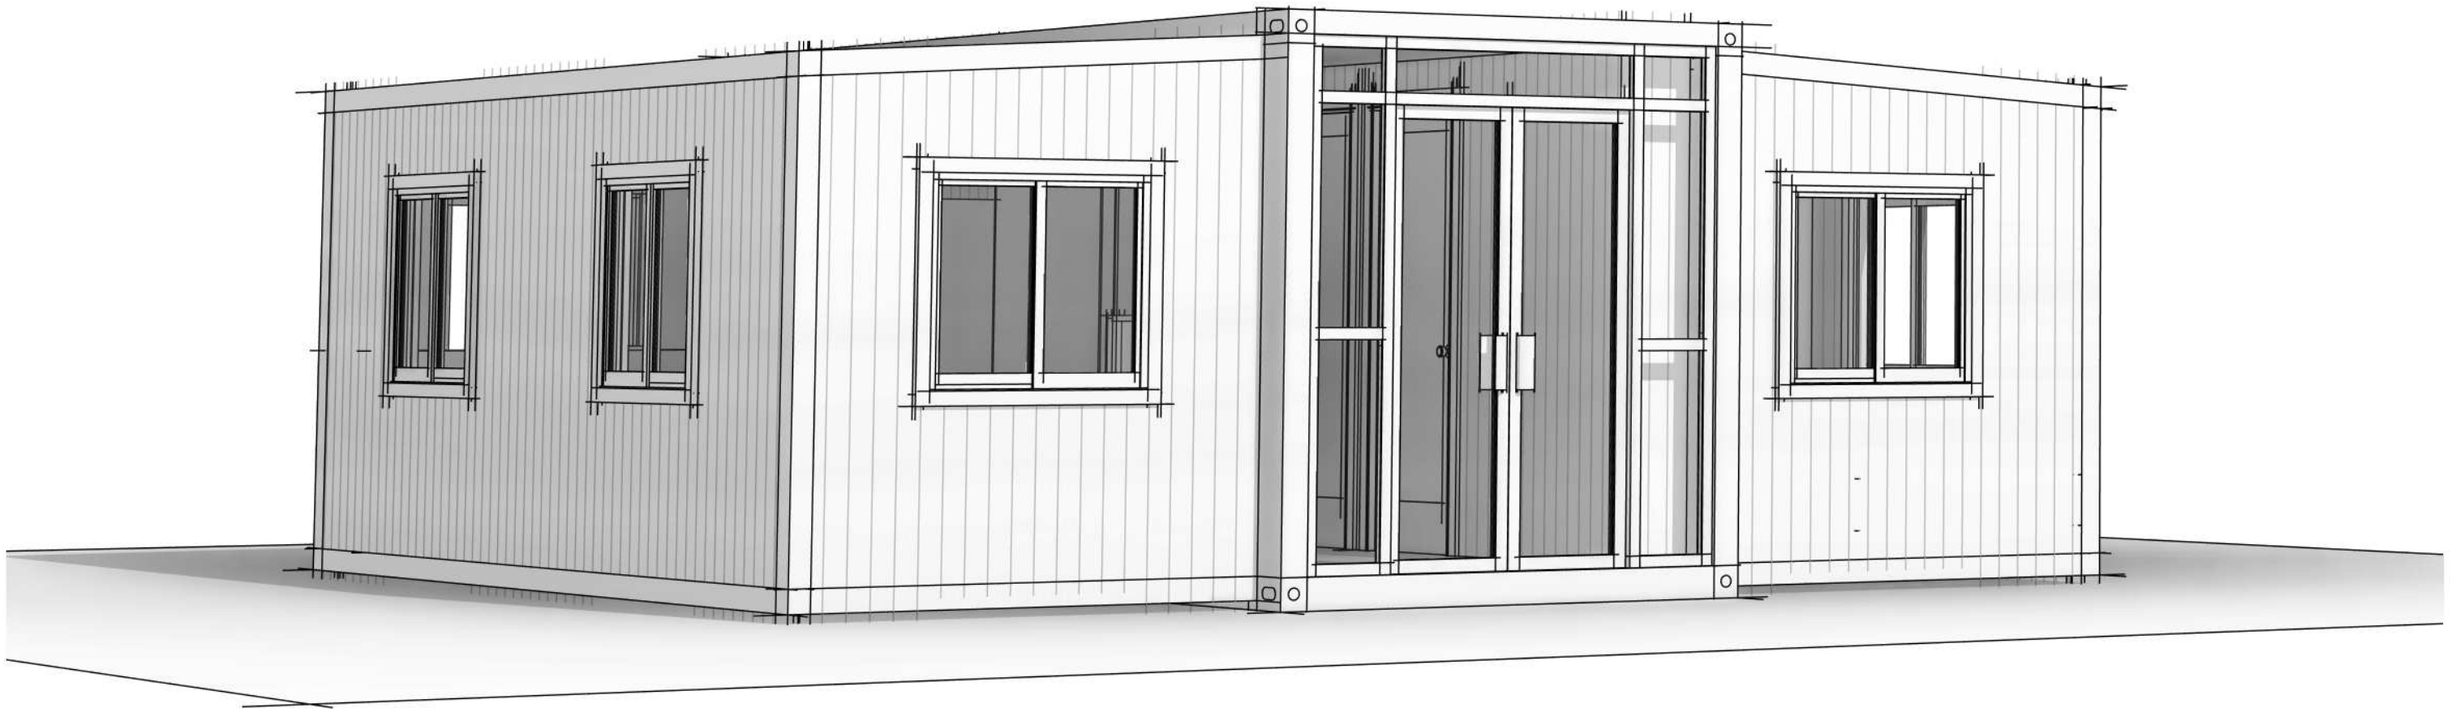


20' Expandable Container Home


2 Bedrooms 1 Bathroom

Sheet List	
Sheet Number	**Sheet Name**
A100	**COVER**
A101	**FLOOR PLAN**
A102	**ROOF PLAN**
A103	**FRONT&BACK**
A104	**LEFT & RIGHT**
A105	**3D VIEW**
A106	**3D PLAN**

CHOMEX
EXPANDABLE CONTAINER HOMES

No.	Description	Date

20ft (2 Bedrooms)	COVER	A100
www.ContainerHomeX.com	Drawn by AB	
	Sheet Size A3	Scale

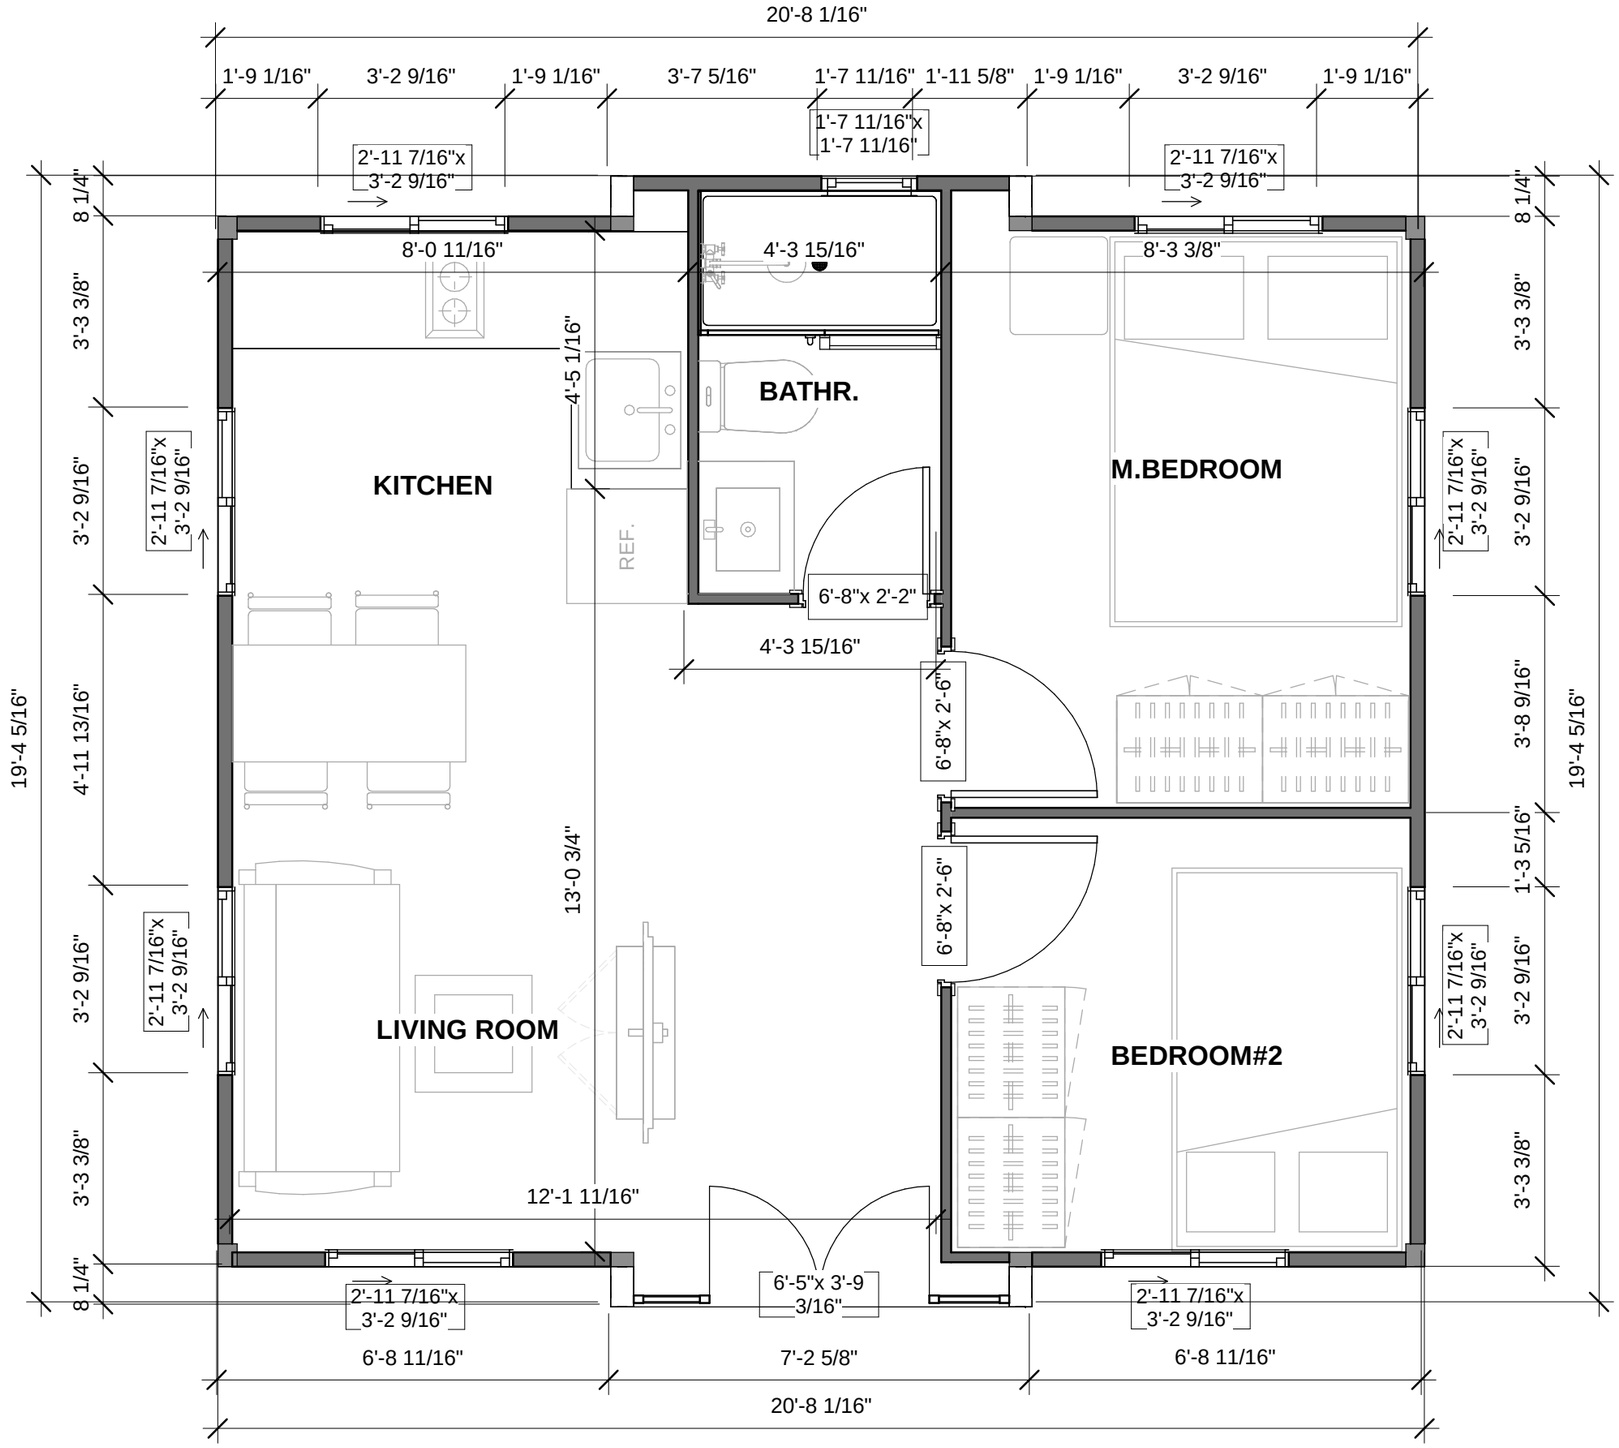

CHOMEX
EXPANDABLE CONTAINER HOMES

No.	Description	Date


20ft (2 Bedrooms)

www.ContainerHomeX.com

FLOOR PLAN

A101

Drawn by	AB		
Sheet Size	A3	Scale	3/8" = 1'-0"

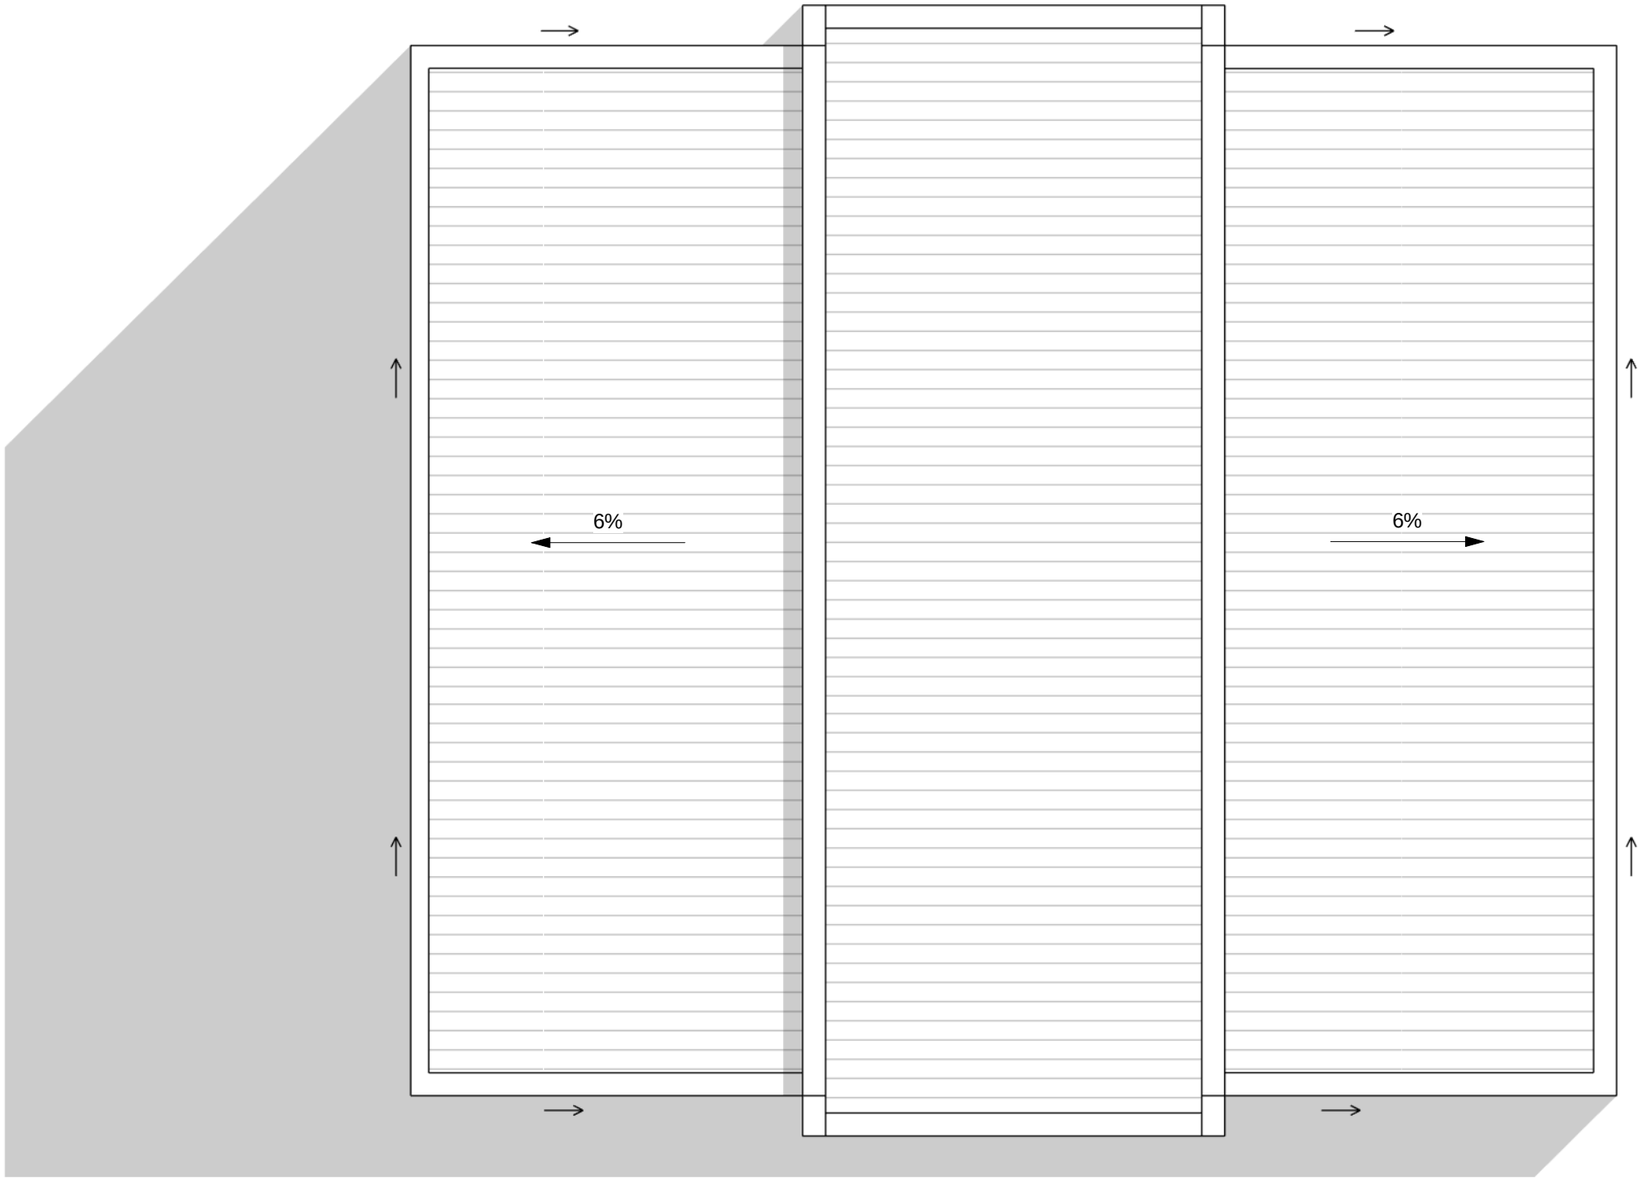

CHOMEX
EXPANDABLE CONTAINER HOMES

No.	Description	Date


20ft (2 Bedrooms)

www.ContainerHomeX.com

ROOF PLAN


A102

Drawn by	AB		
Sheet Size	A3	Scale	3/8" = 1'-0"

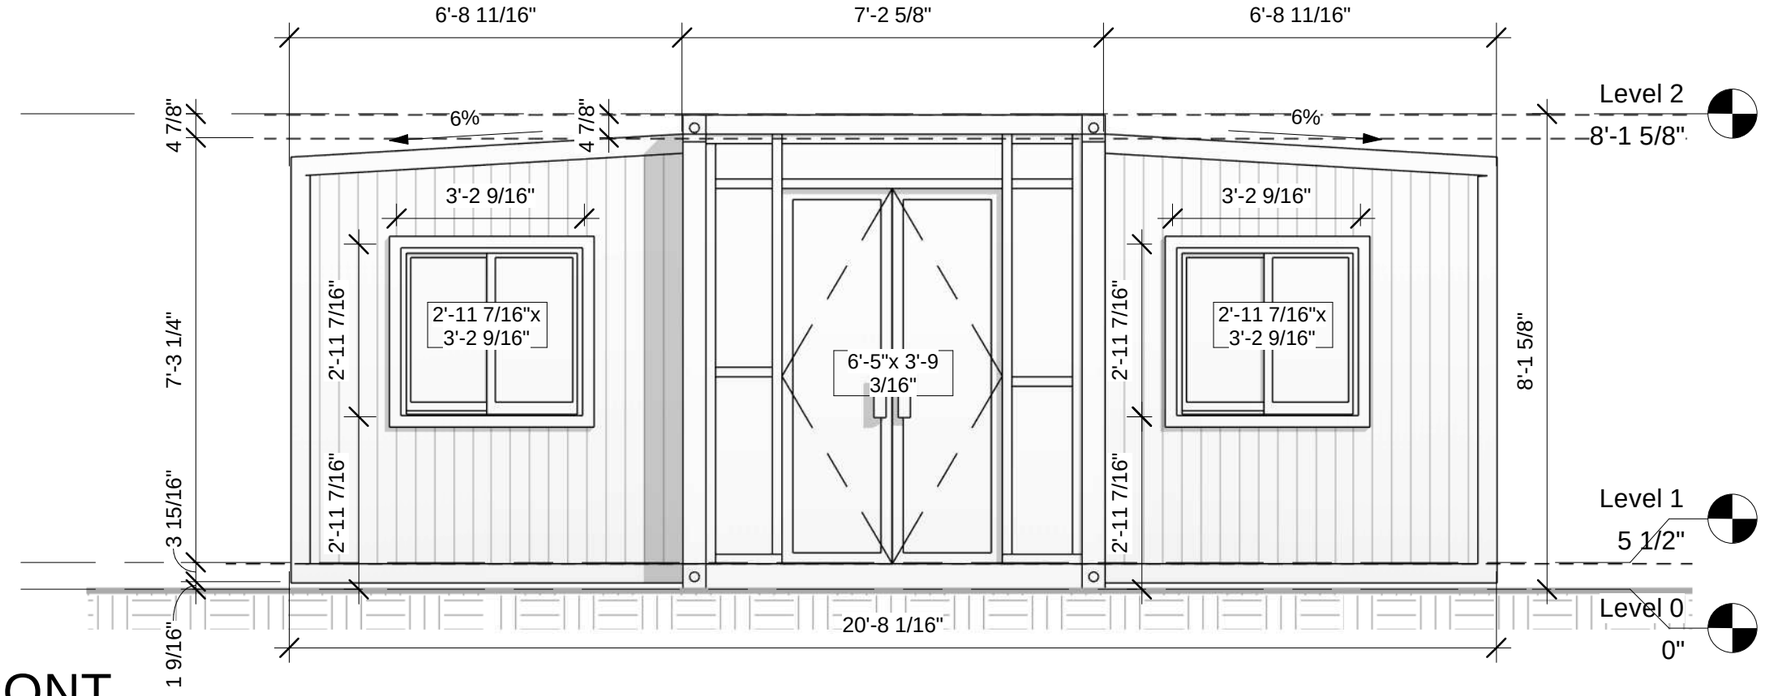

1 FRONT

3/8" = 1'-0"

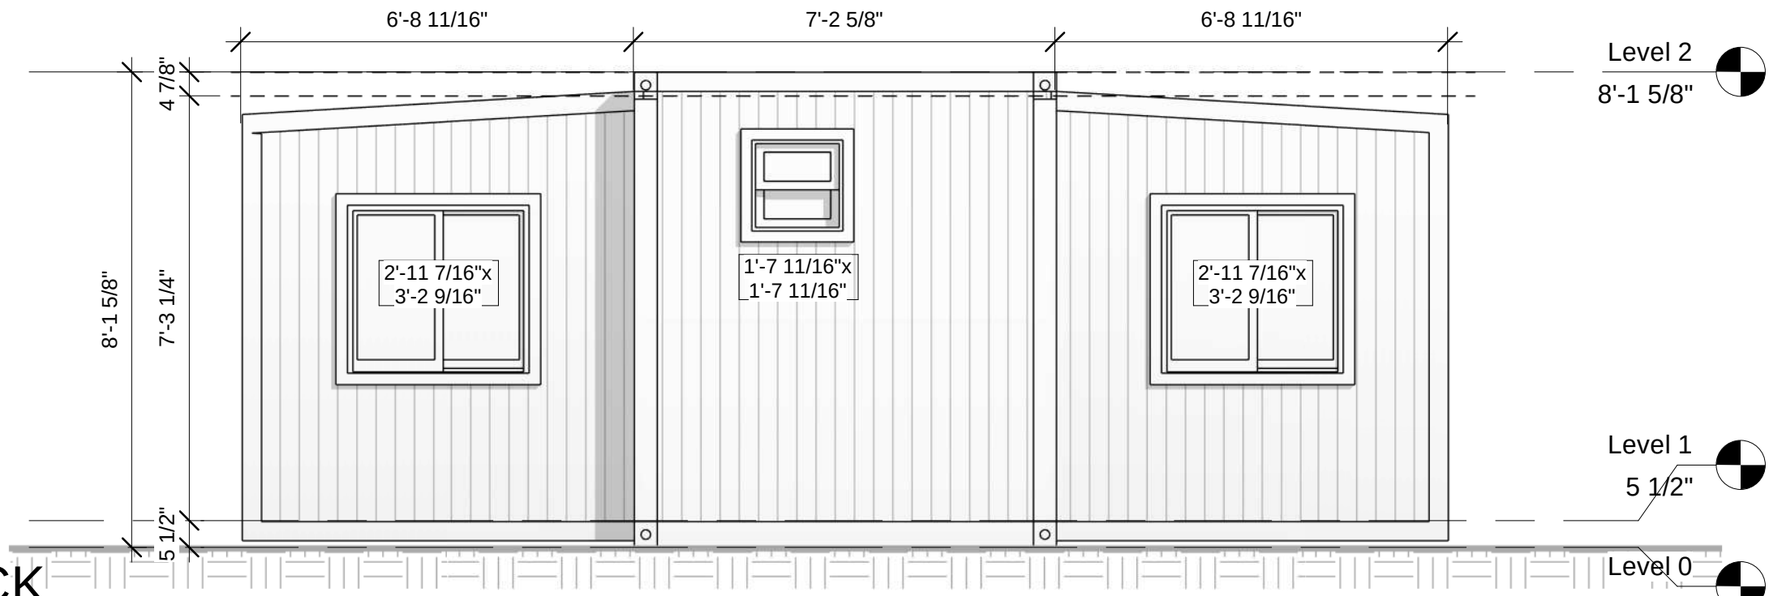

2 BACK

3/8" = 1'-0"

CHOMEX
EXPANDABLE CONTAINER HOMES

No.	Description	Date


20ft (2 Bedrooms)

www.fiverr.com/abanobreda

FRONT&BACK


A103

Drawn by	AR		
Sheet Size	A3	Scale	3/8" = 1'-0"

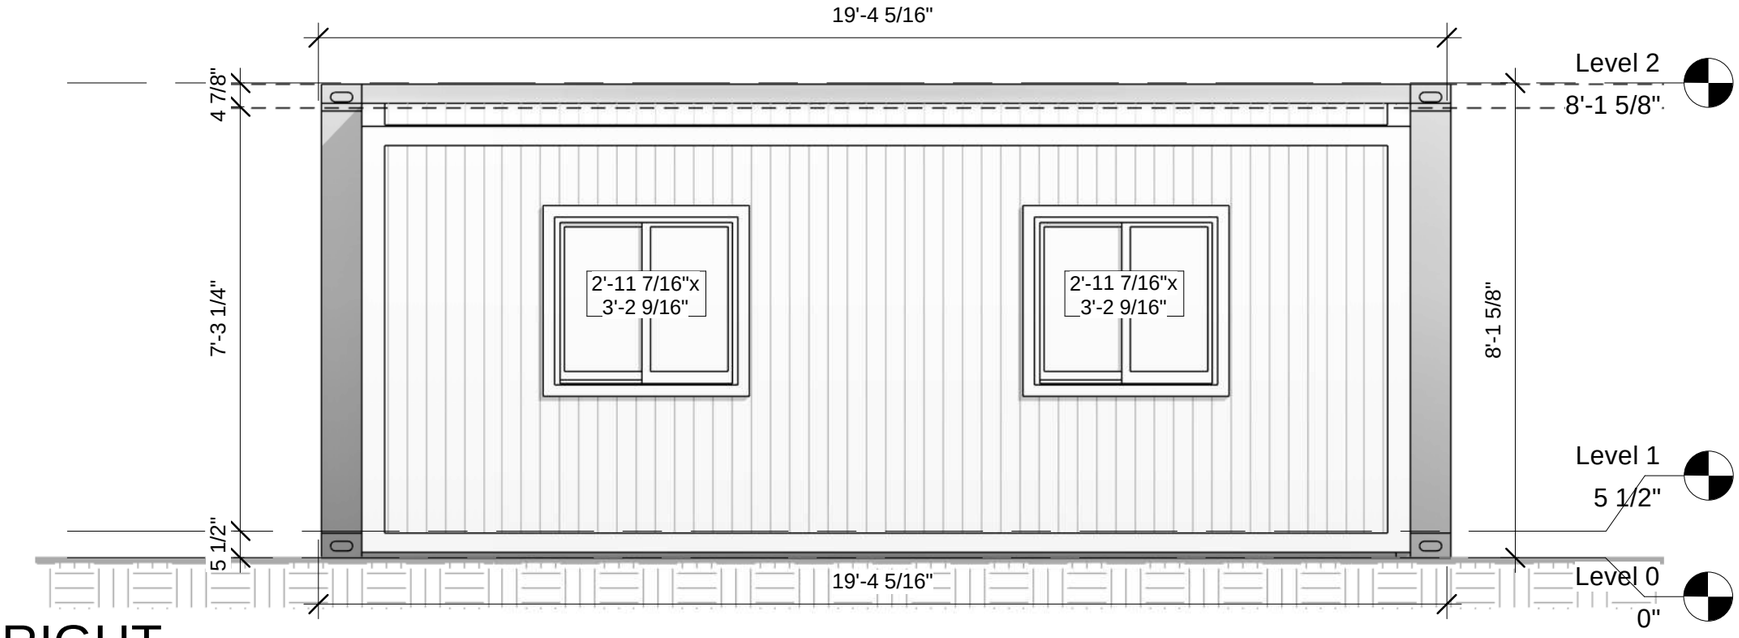

1 RIGHT

3/8" = 1'-0"

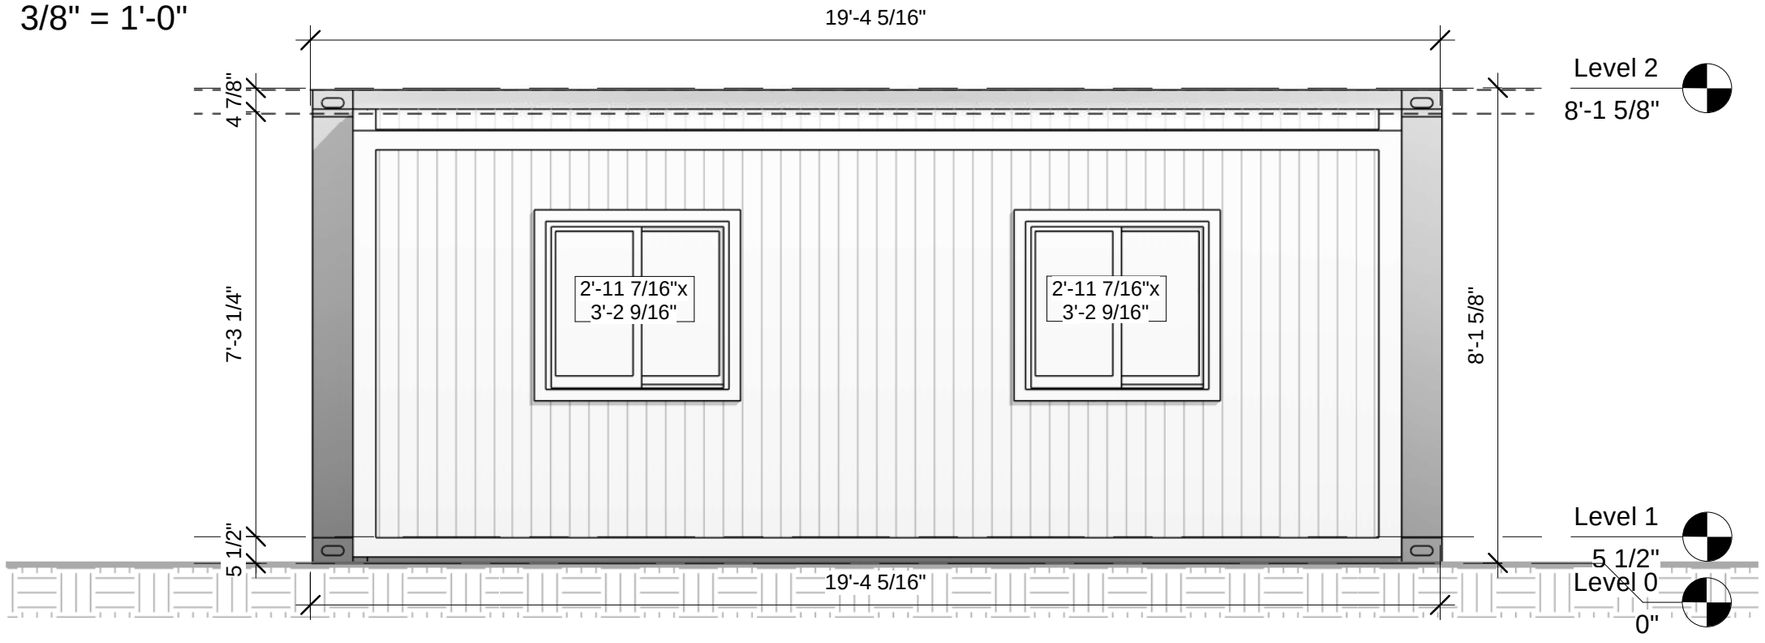

2 LEFT

3/8" = 1'-0"

CHOMEX
EXPANDABLE CONTAINER HOMES

No.	Description	Date


20ft (2 Bedrooms)

www.ContainerHomeX.com

LEFT & RIGHT

A104

Drawn by	AB		
Sheet Size	A3	Scale	3/8" = 1'-0"

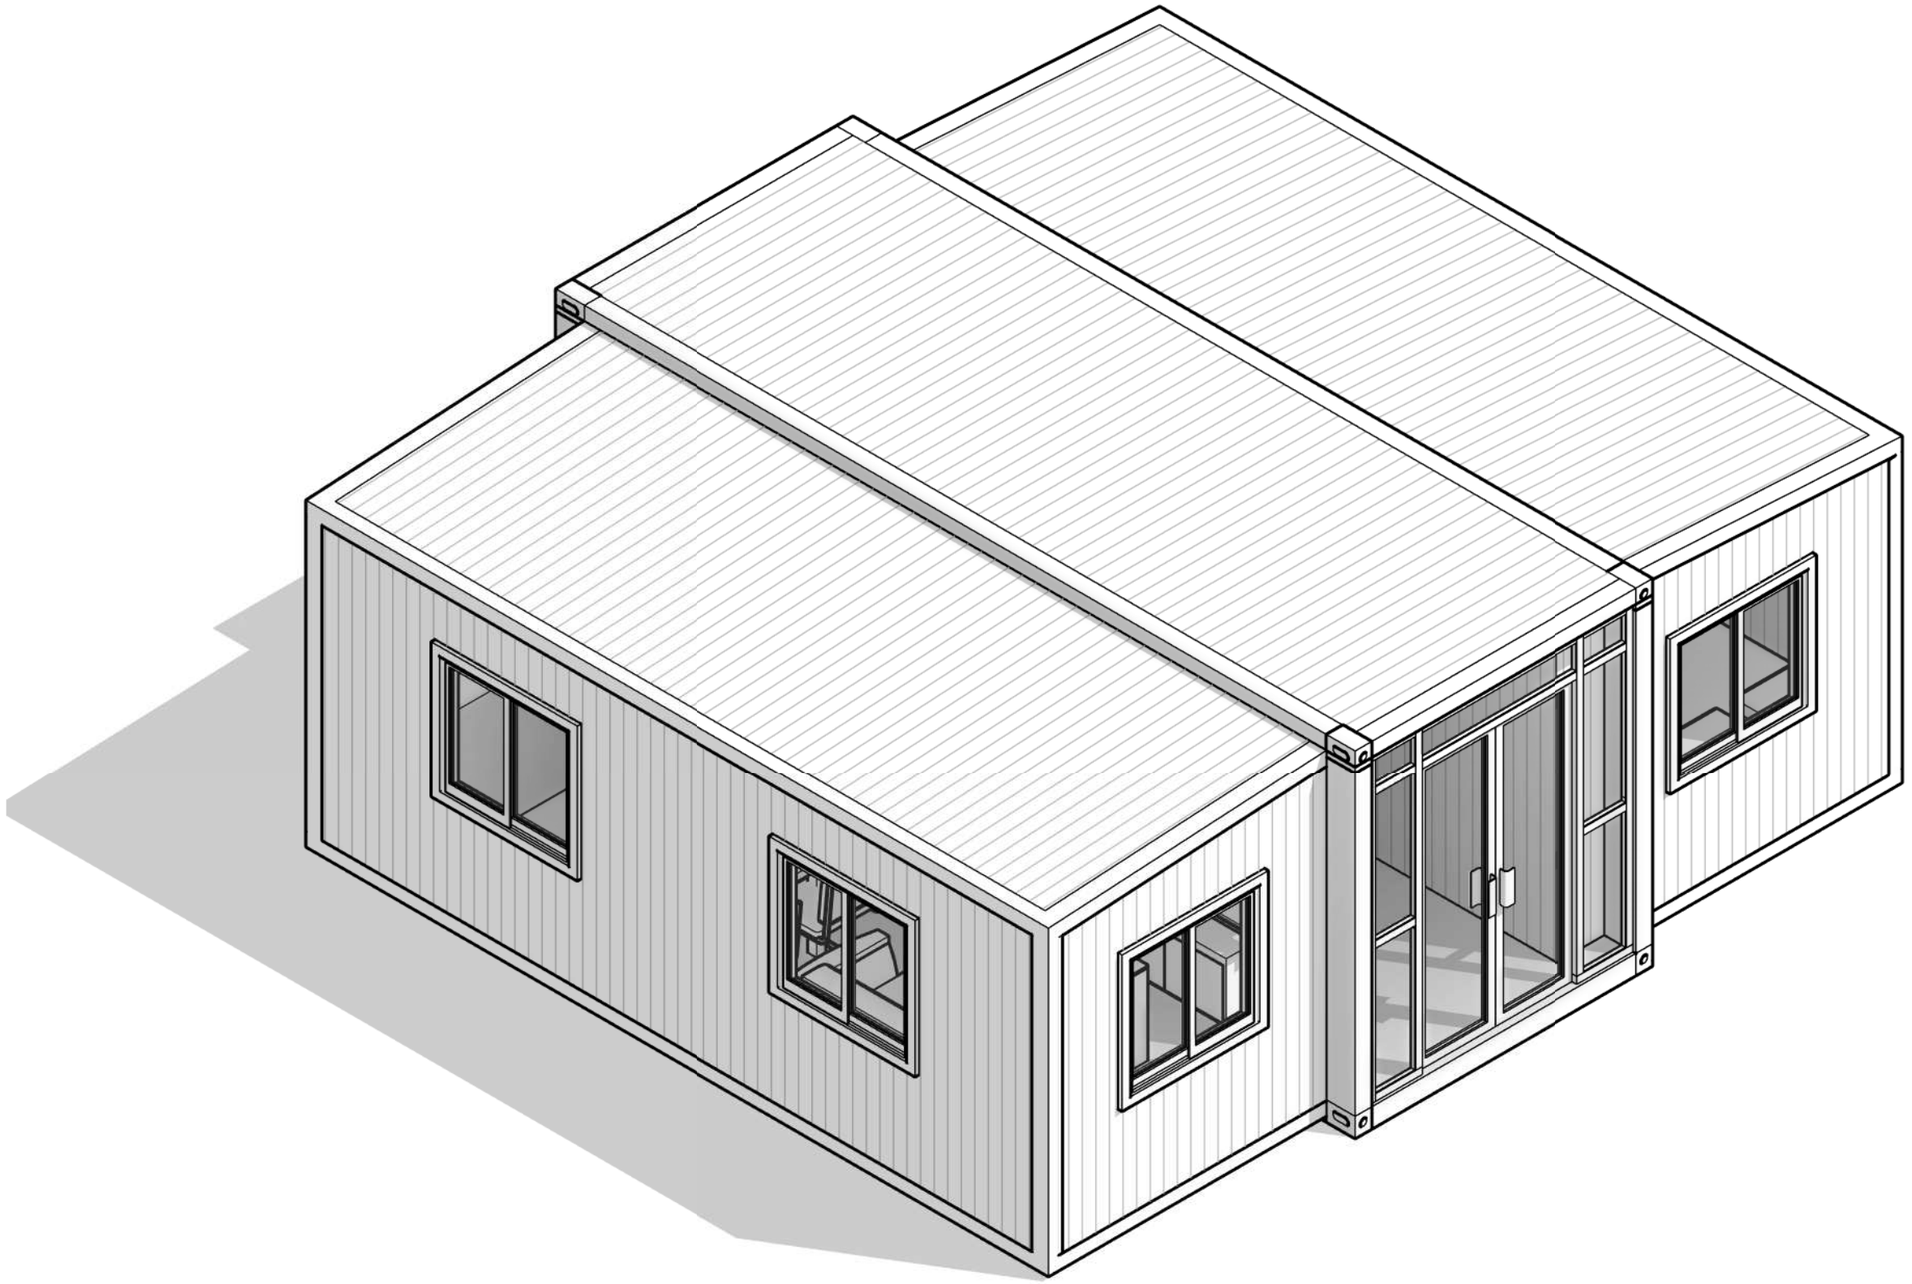

CHOMEX
EXPANDABLE CONTAINER HOMES

No.	Description	Date


20ft (2 Bedrooms)

www.ContainerHomeX.com

3D VIEW

A105

Drawn by	AB	
Sheet Size	A3	Scale

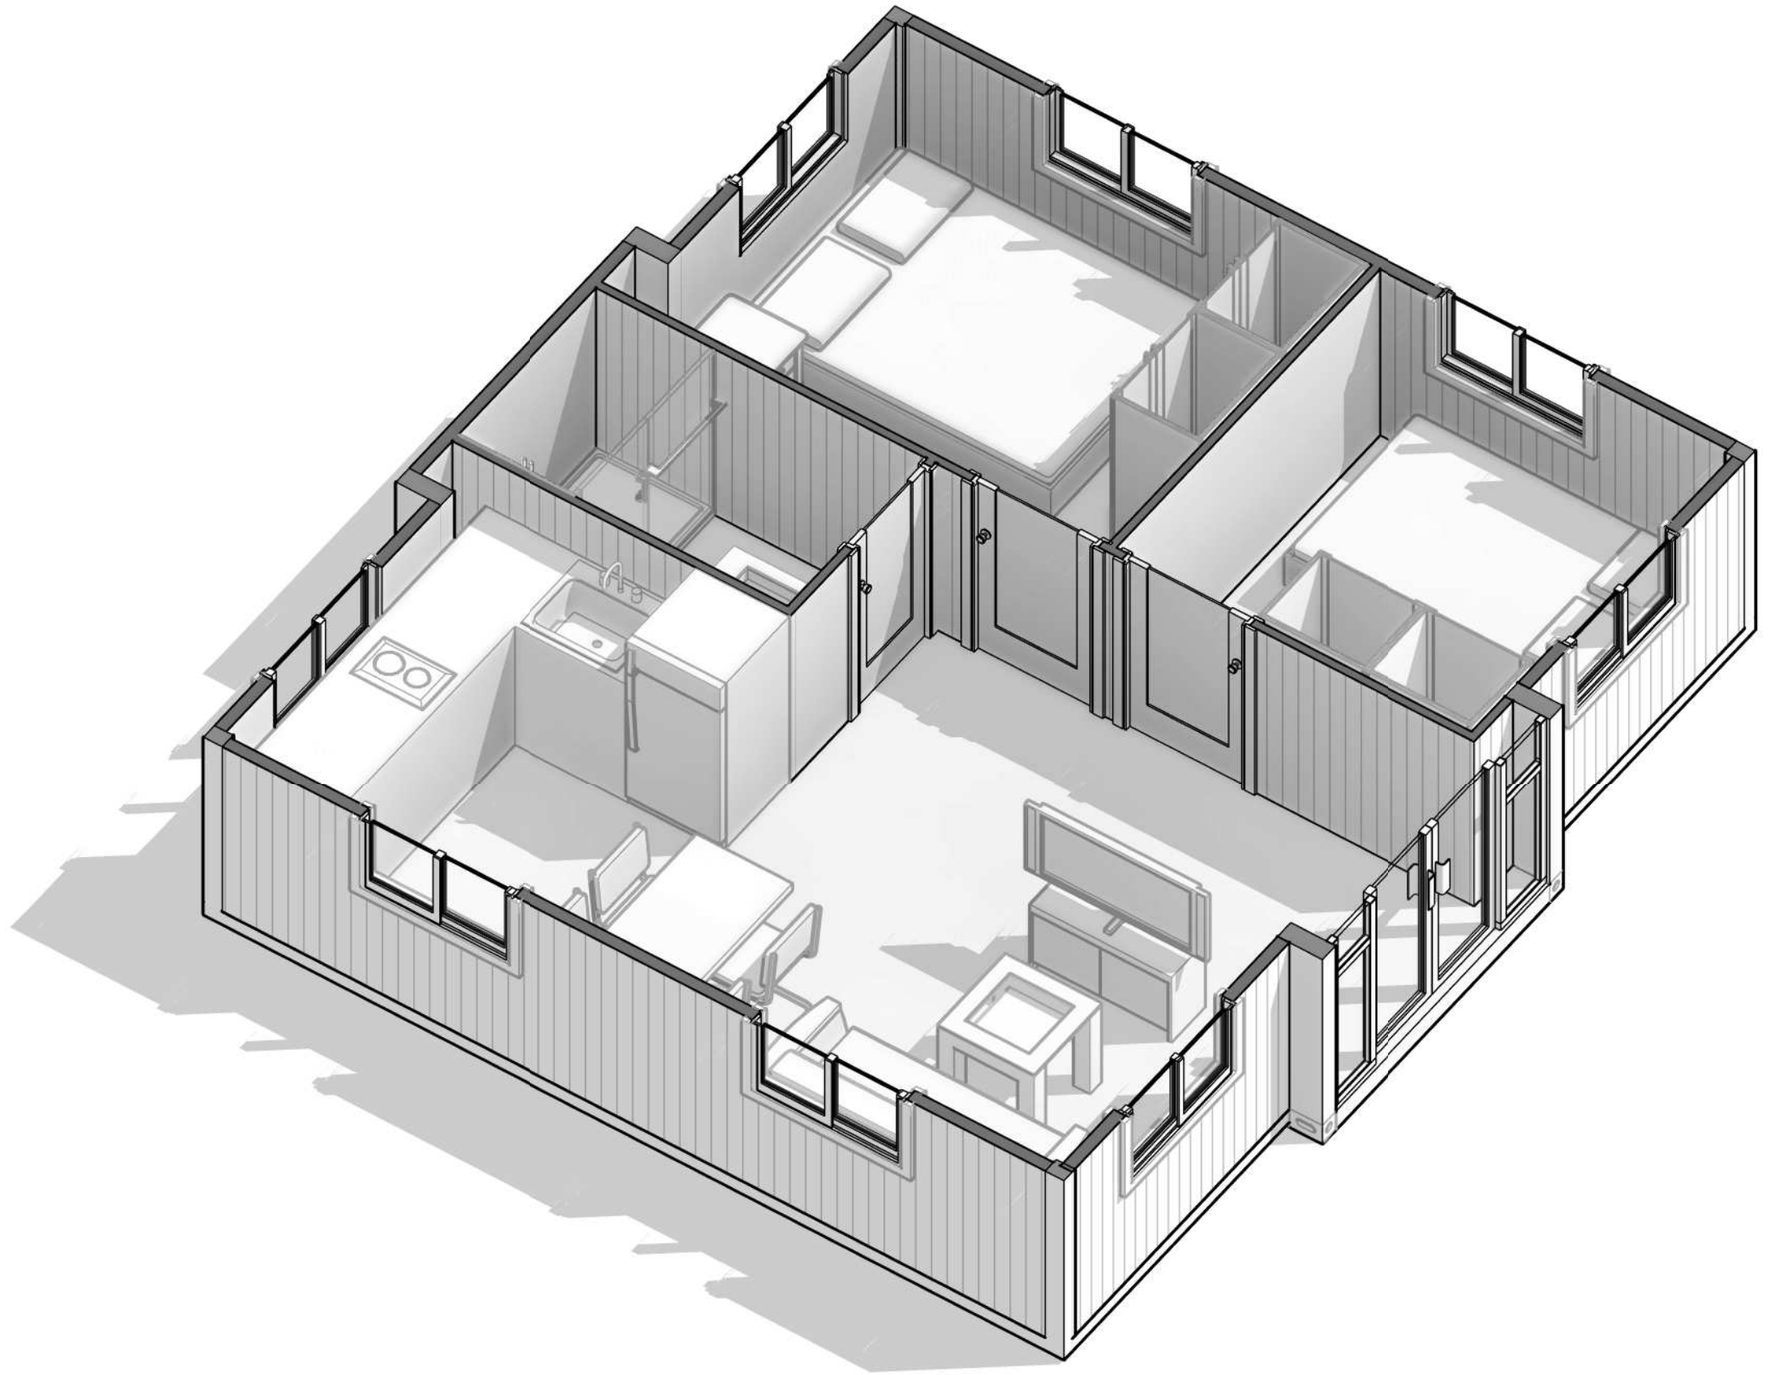

CHOMEX
EXPANDABLE CONTAINER HOMES

No.	Description	Date

20ft (2 Bedrooms)

www.ContainerHomeX.com

3D PLAN

A106

Drawn by	AB	
Sheet Size	A3	Scale