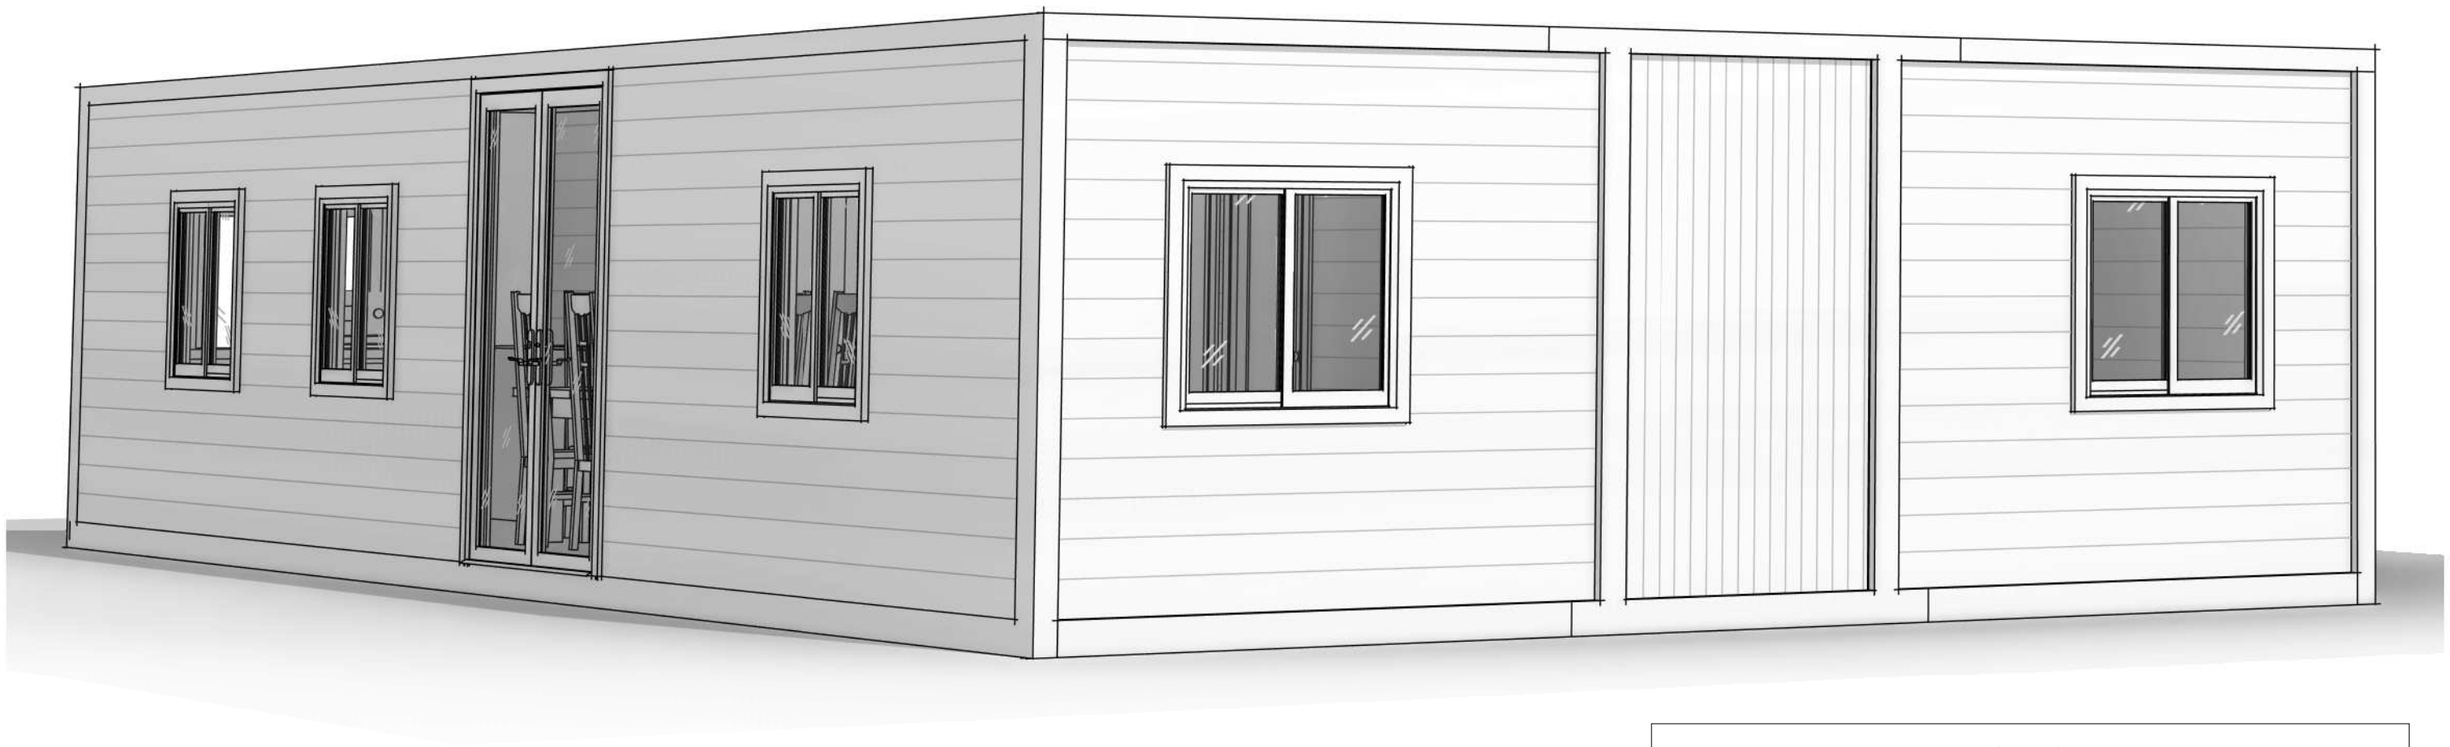


40' Expandable Container Home Flat


2 Bedrooms 1 Bathroom

Sheet List	
Sheet Number	**Sheet Name**
A100	**COVER**
A101	**FLOOR PLAN**
A102	**ROOF PLAN**
A103	**FRONT&BACK**
A104	**LEFT & RIGHT**
A105	**3D VIEW**
A106	**3D PLAN**

CHOMEX
EXPANDABLE CONTAINER HOMES

No.	Description	Date

40ft flat (2 Bedrooms)	COVER	A100
www.fiverr.com/abanobreda	Drawn by AB	
	Sheet Size A3	Scale

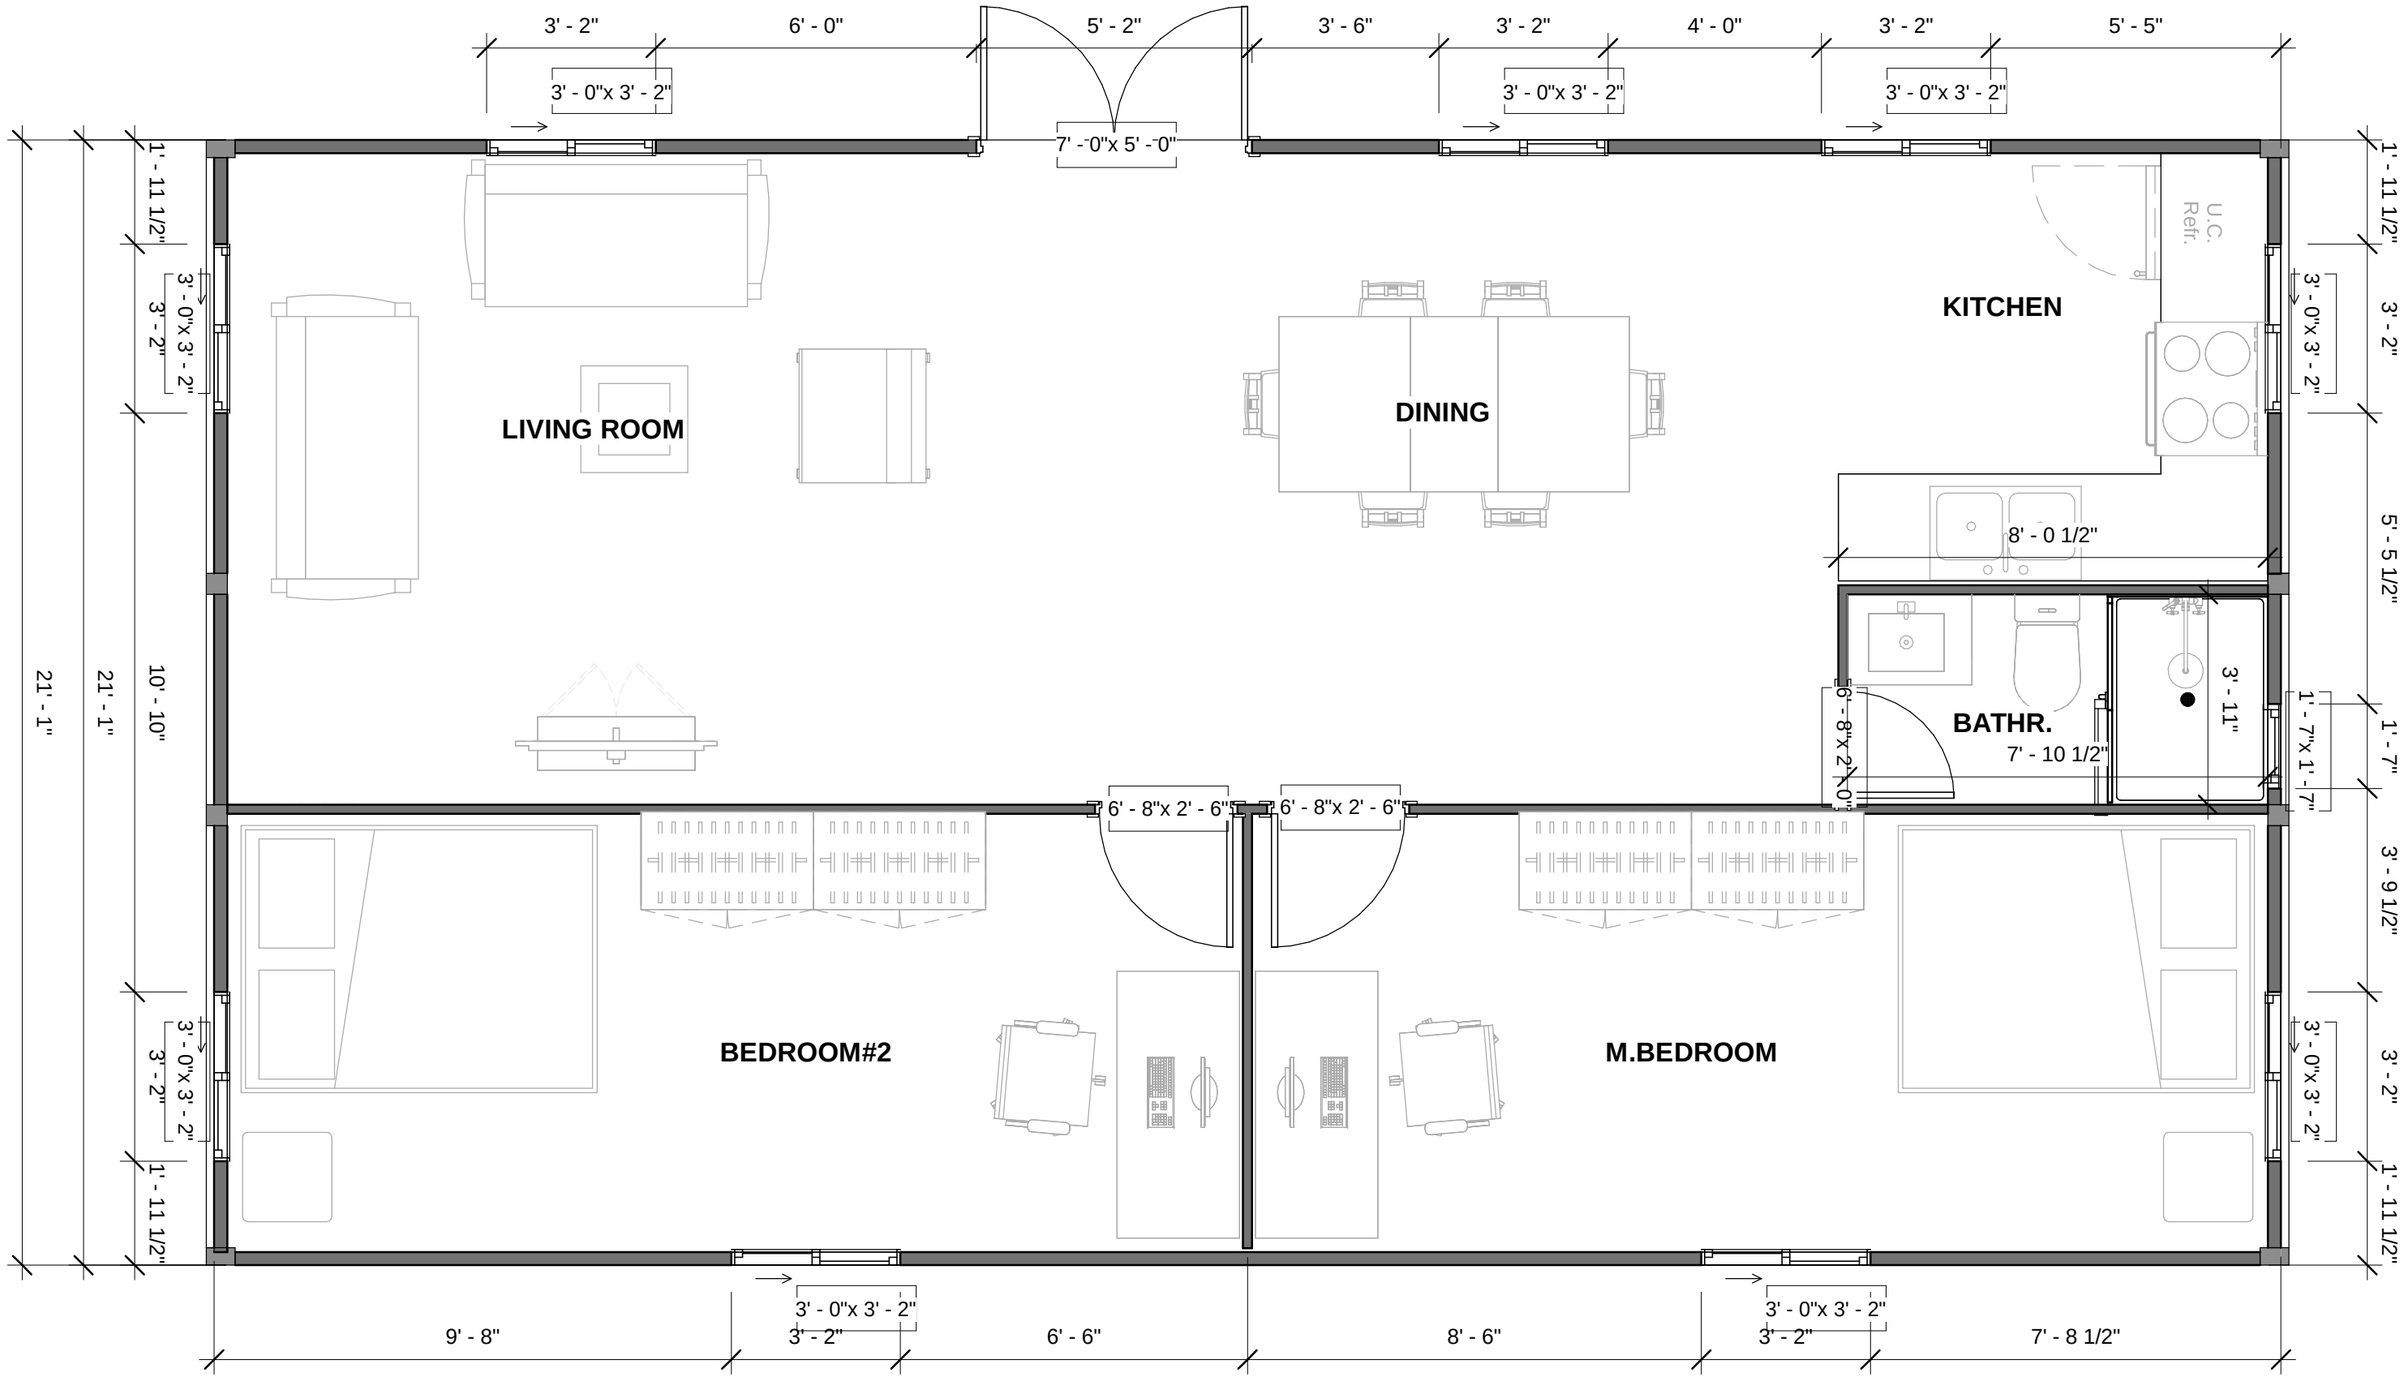

CHOMEX
EXPANDABLE CONTAINER HOMES

No.	Description	Date

40ft flat (2 Bedrooms)

www.fiverr.com/abanobreda

FLOOR PLAN

A101

Drawn by	AB		
Sheet Size	A3	Scale	1 : 35



CHOMEX
EXPANDABLE CONTAINER HOMES

No.	Description	Date


40ft flat (2 Bedrooms)

www.fiverr.com/abanobreda

ROOF PLAN


A102

Drawn by	AB		
Sheet Size	A3	Scale	1 : 35

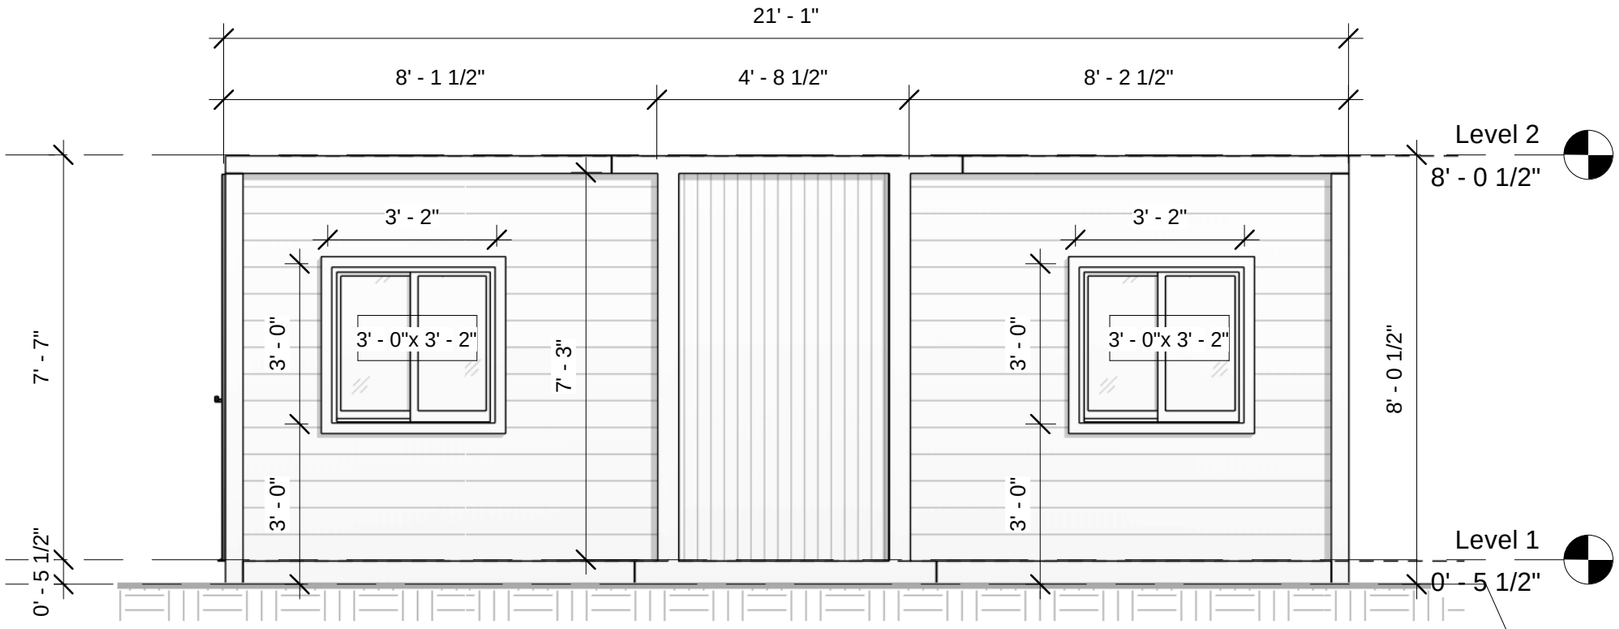

1 FRONT

1 : 35

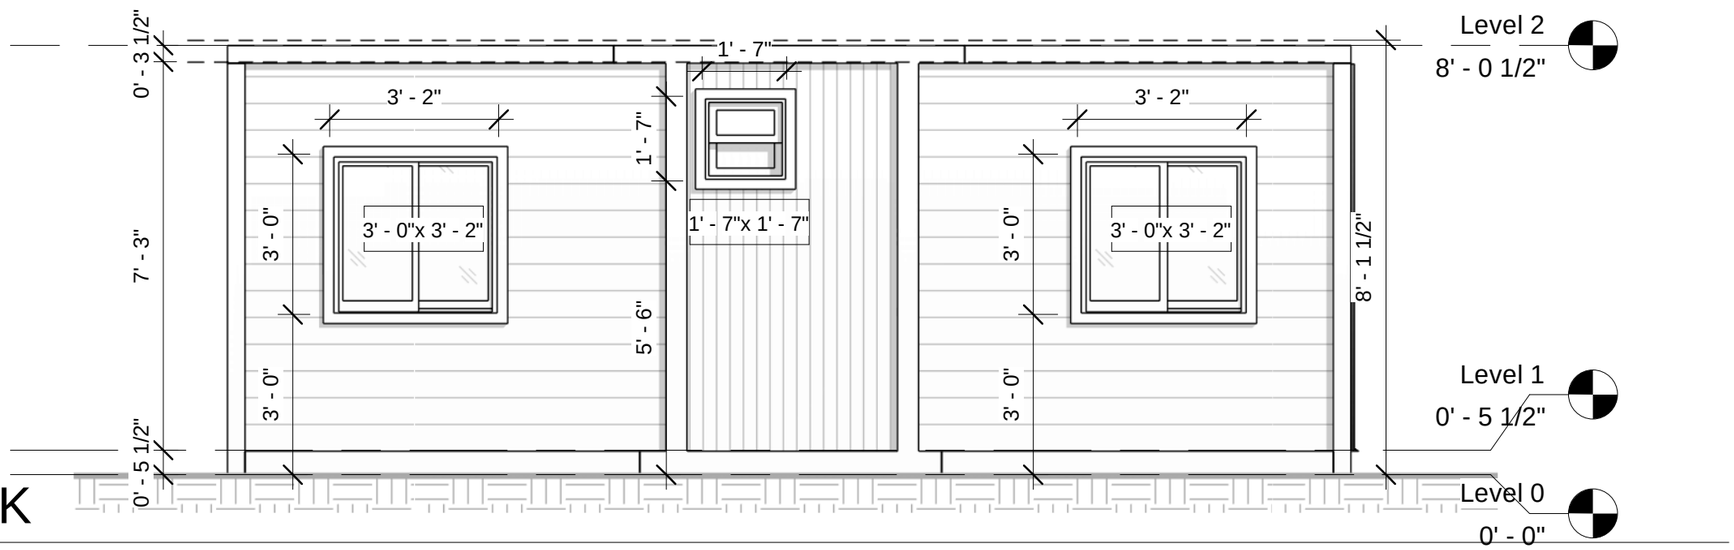

2 BACK

1 : 35

CHOMEX
EXPANDABLE CONTAINER HOMES

No.	Description	Date


40ft flat (2 Bedrooms)

www.fiverr.com/abanobreda

FRONT&BACK


A103

Drawn by	AR		
Sheet Size	A3	Scale	1 : 35

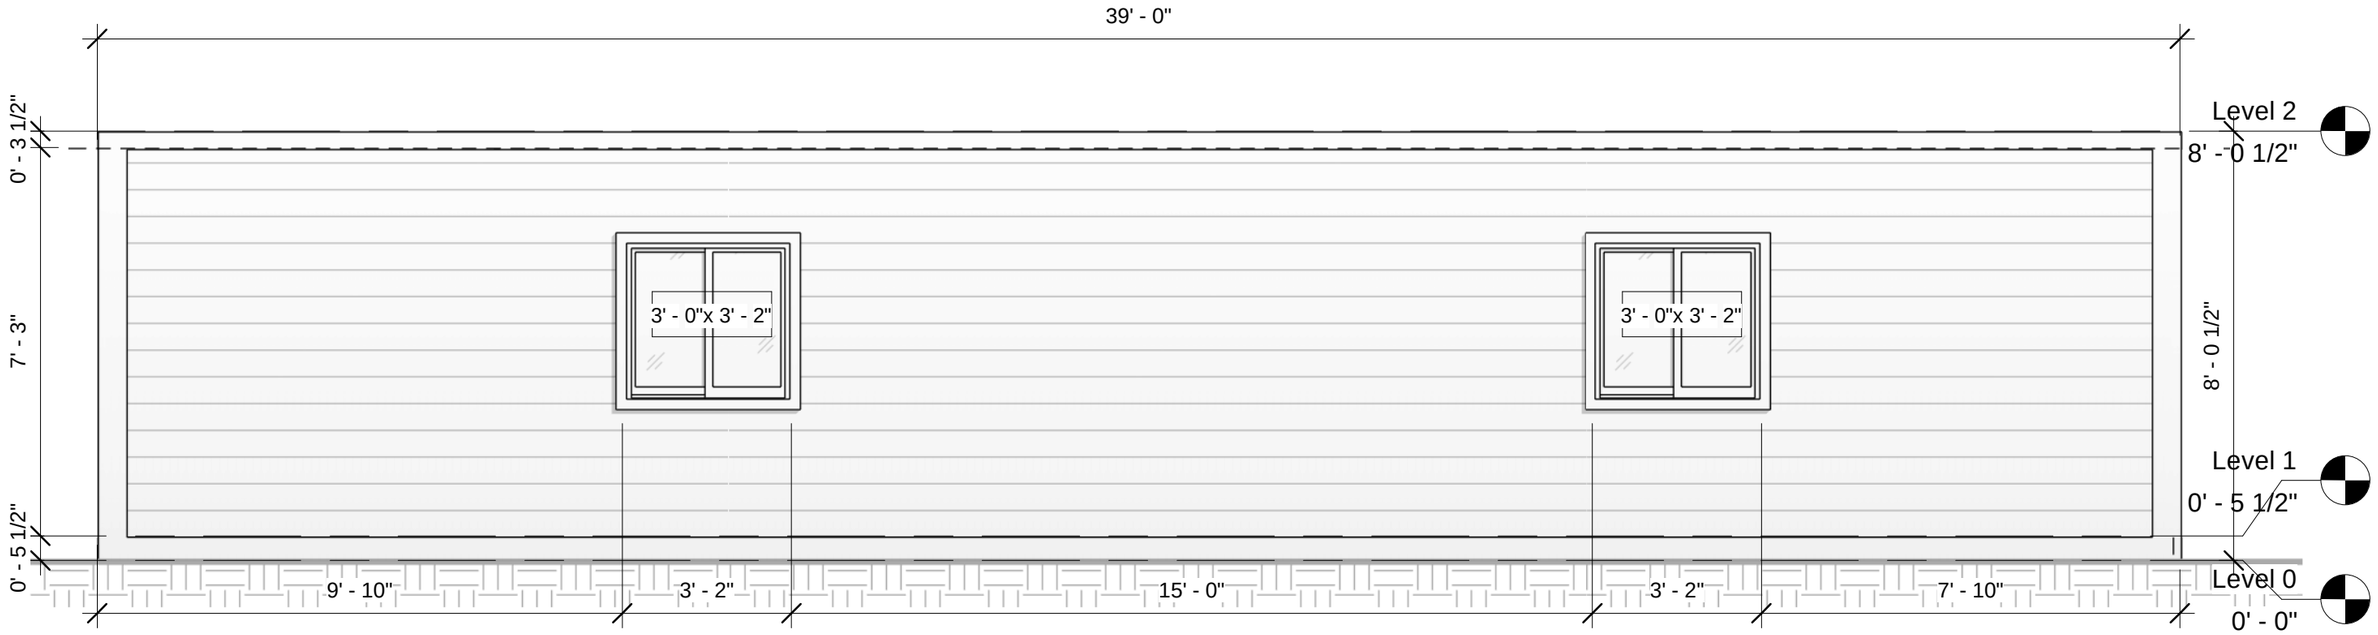

1 RIGHT

1 : 35

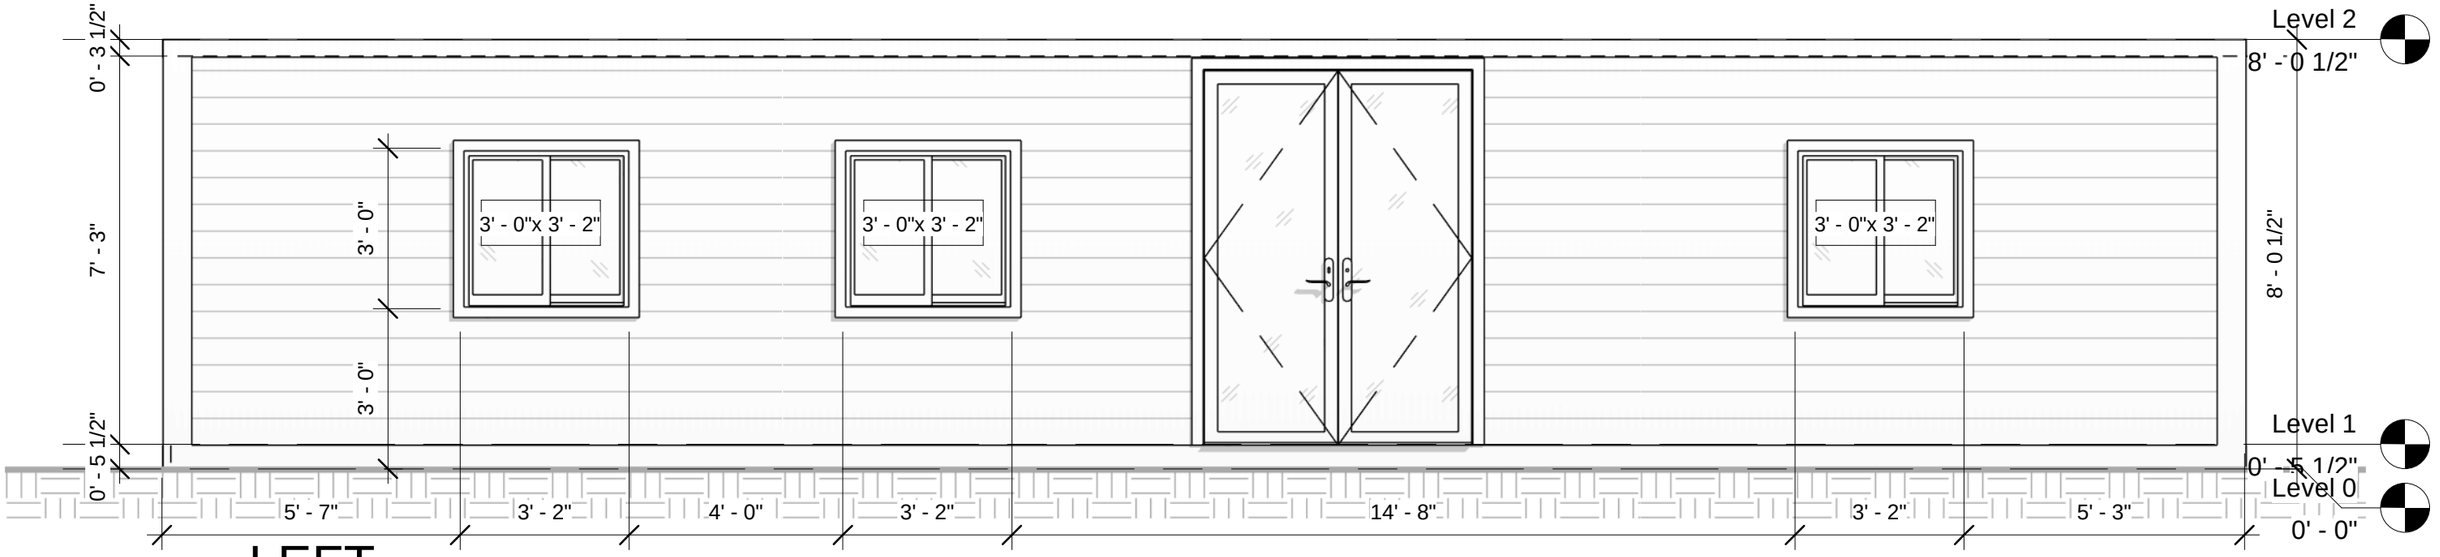

2 LEFT

1 : 35

CHOMEX
EXPANDABLE CONTAINER HOMES

No.	Description	Date


40ft flat (2 Bedrooms)

www.fiverr.com/abanobreda

LEFT & RIGHT

A104

Drawn by	AB		
Sheet Size	A3	Scale	1 : 35

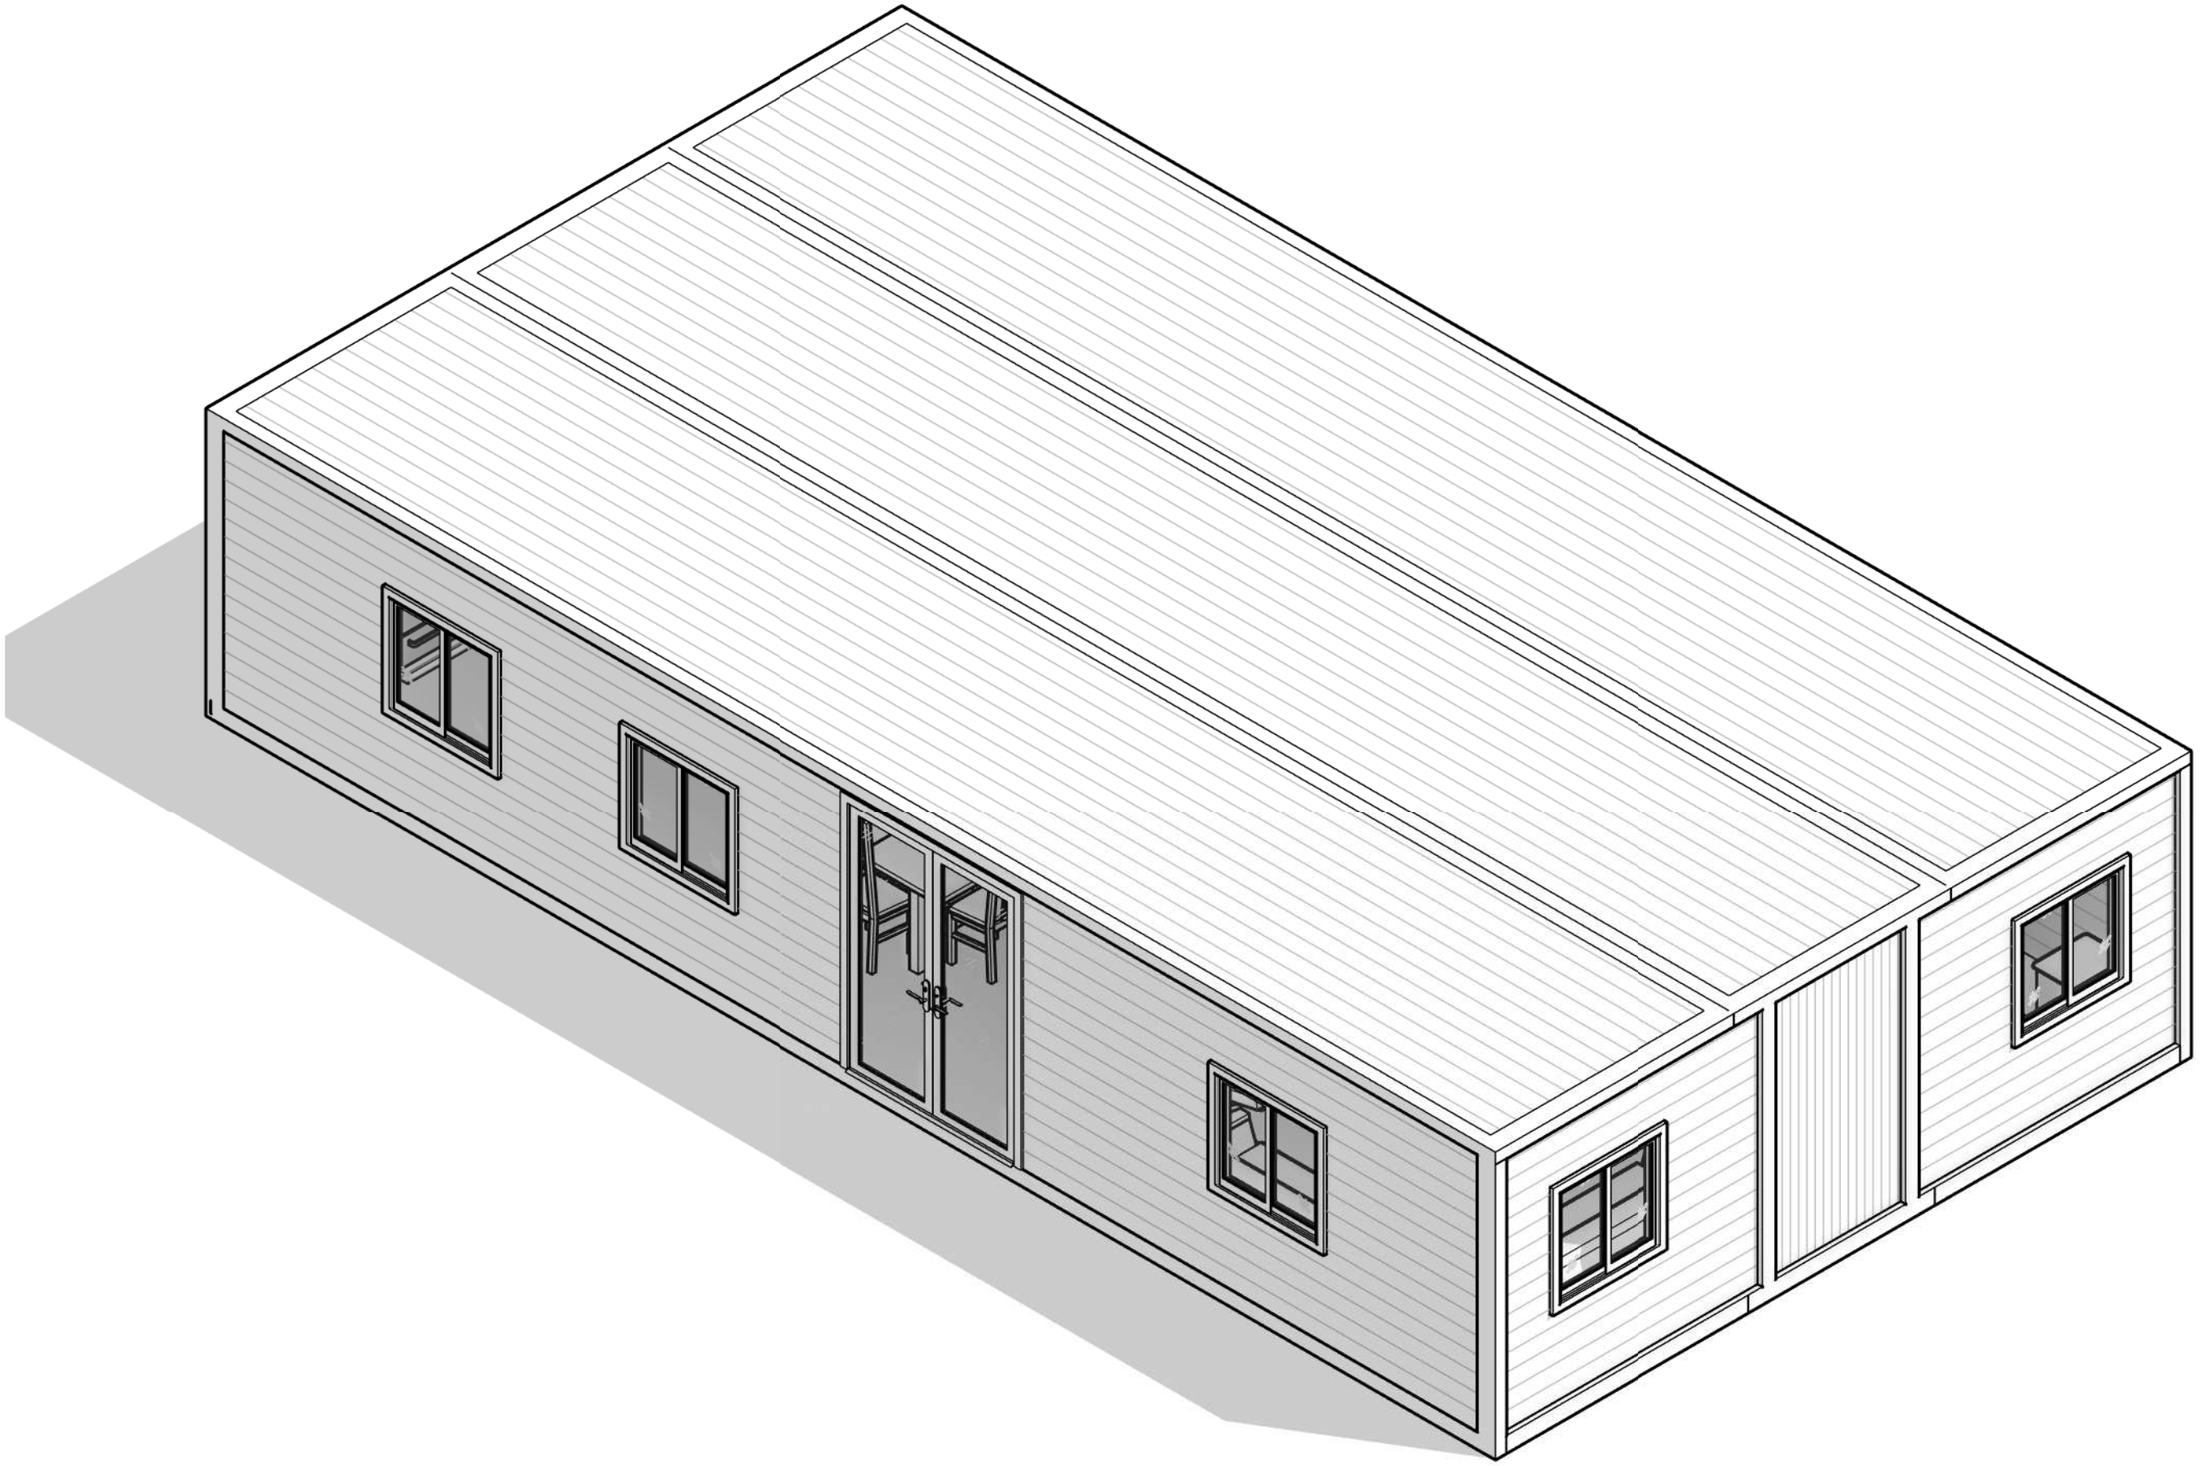

CHOMEX
EXPANDABLE CONTAINER HOMES

No.	Description	Date


40ft flat (2 Bedrooms)

www.fiverr.com/abanobreda

3D VIEW

Drawn by	AB	
Sheet Size	A3	Scale

A105

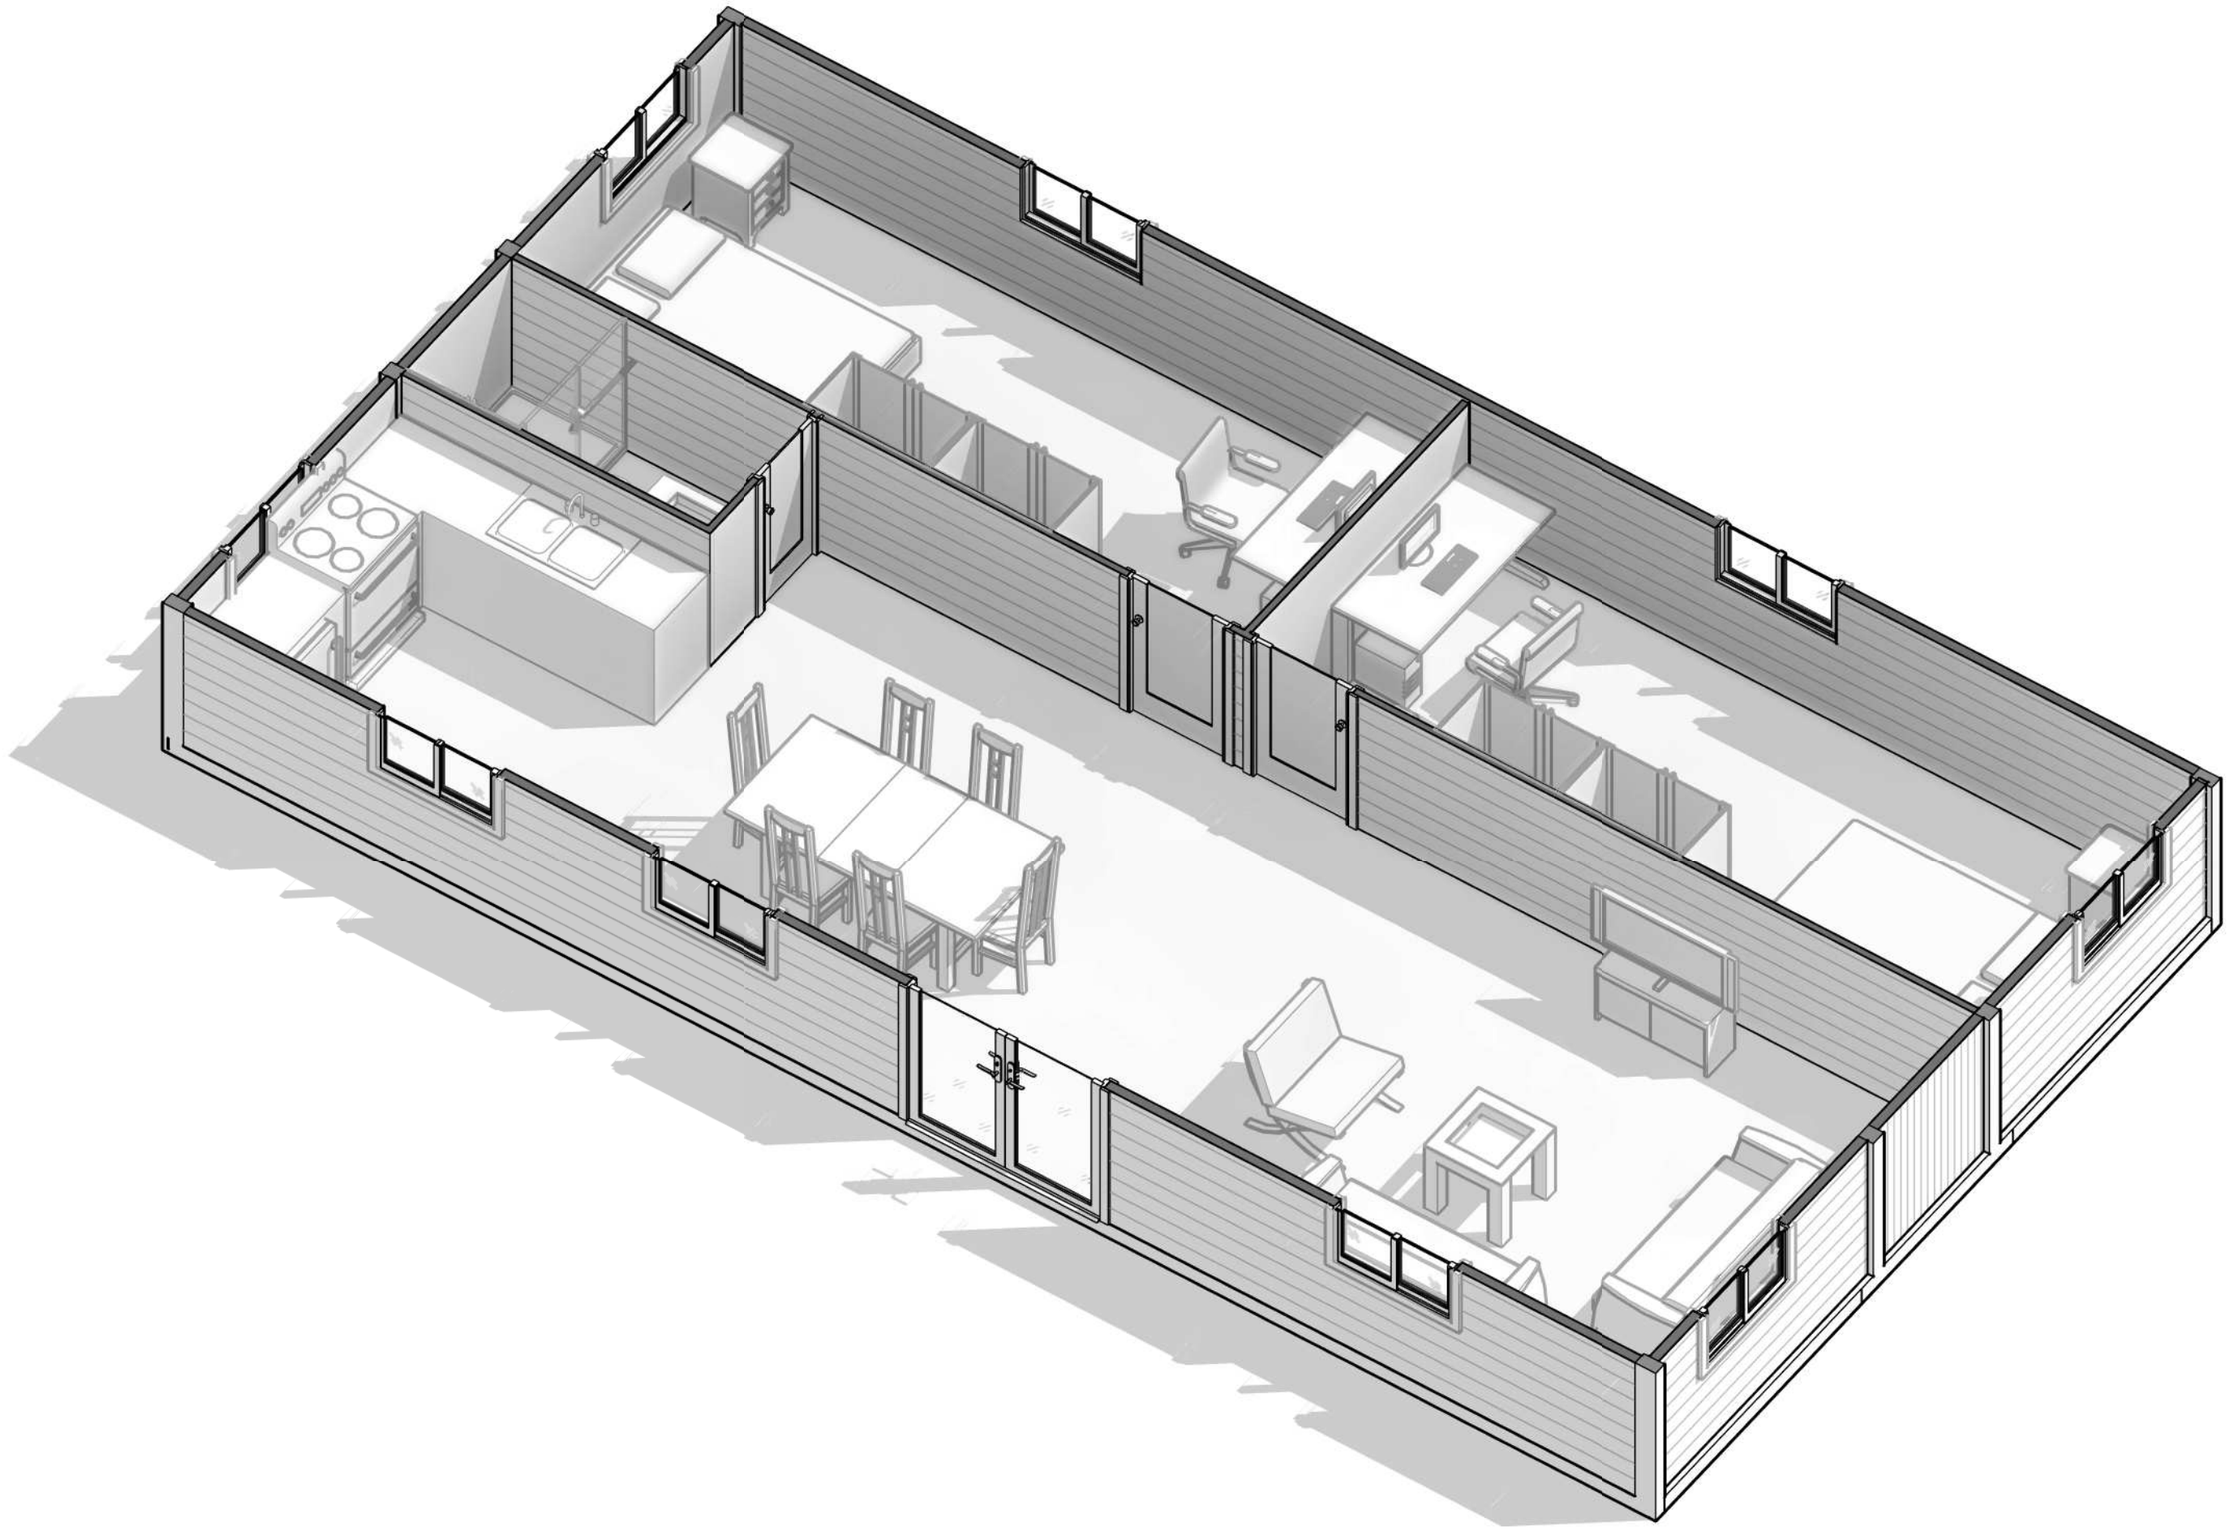

CHOMEX
EXPANDABLE CONTAINER HOMES

No.	Description	Date

40ft flat (2 Bedrooms)

www.fiverr.com/abanobreda

3D PLAN

Drawn by	AB	
Sheet Size	A3	Scale

A106