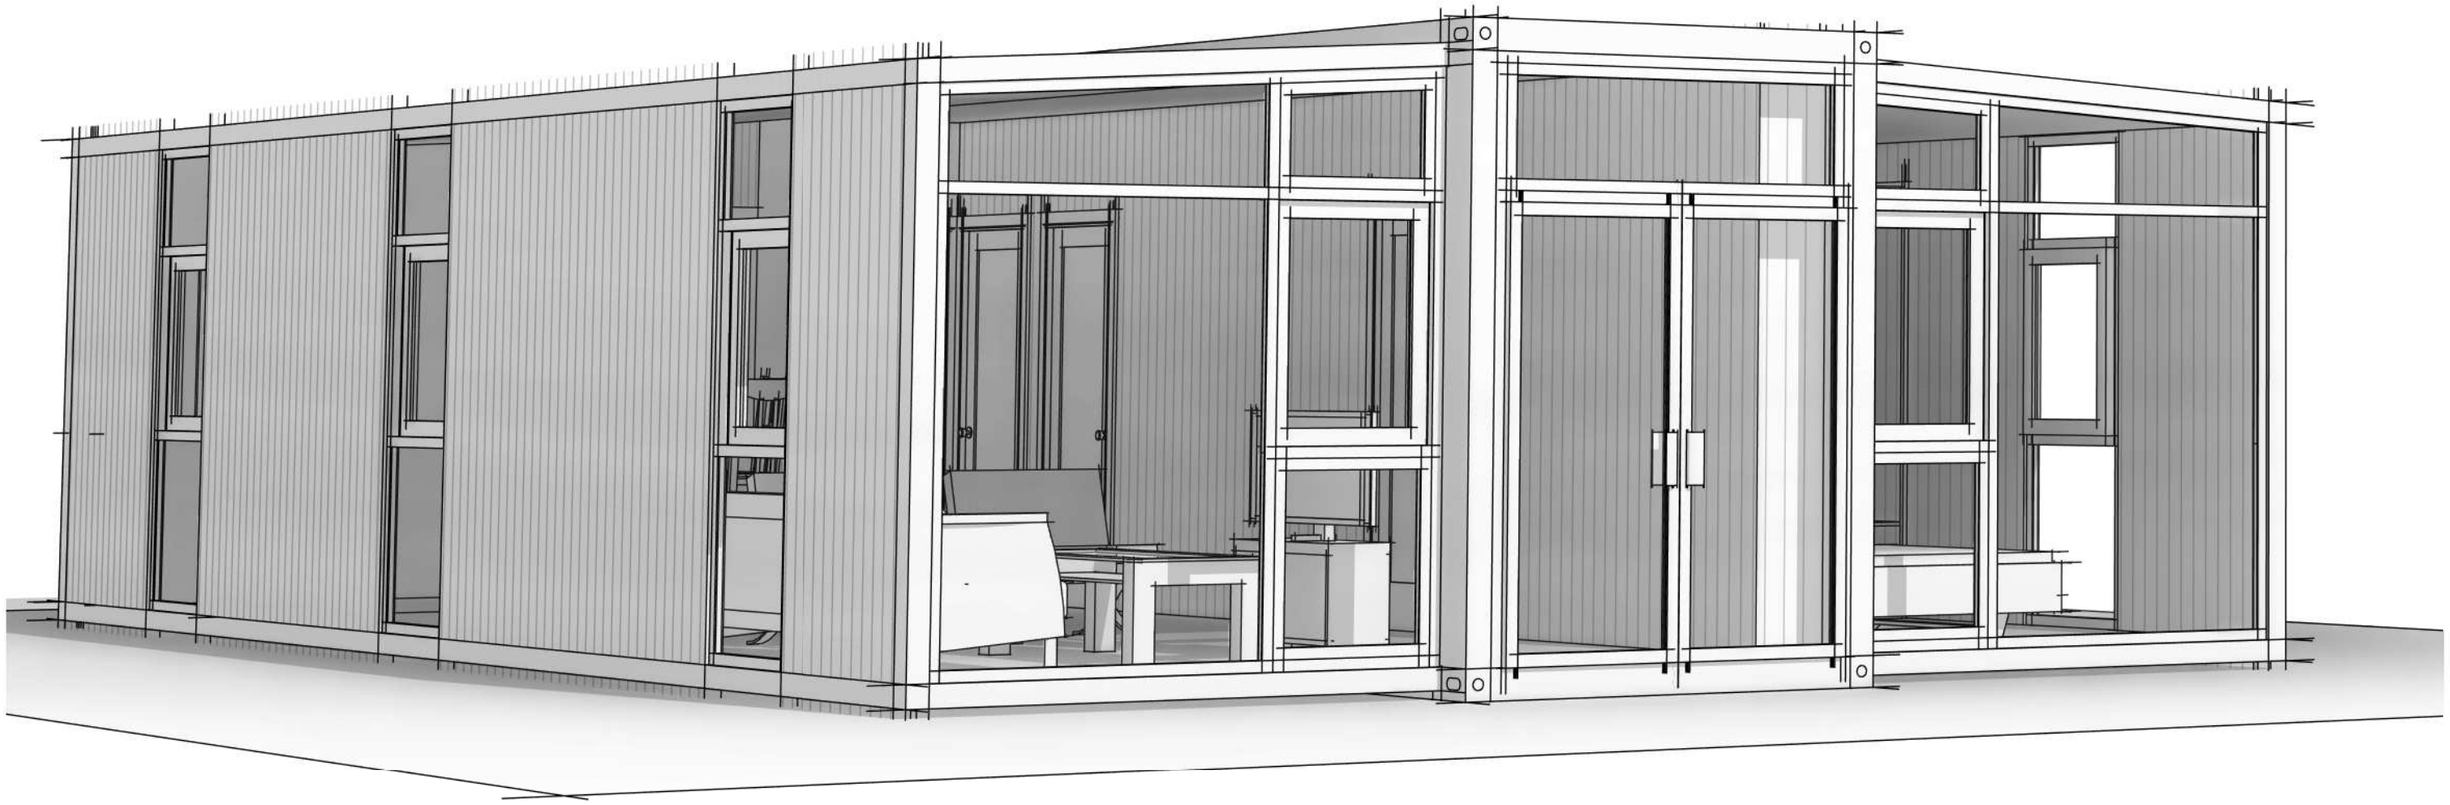


40' EXPANDABLE CONTAINER HOME

3 BEDROOMS 1 BATHROOM

SHEET LIST	
SHEET NUMBER	SHEET NAME
A100	COVER
A101	FLOOR PLAN
A102	ROOF PLAN
A103	FRONT$BACK
A104	LEFT $ RIGHT
A105	3D VIEW
A106	3D PLAN

CHOMEX
EXPANDABLE CONTAINER HOMES

NO.	DESCRIPTION	DATE

40FT (3 BEDROOMS)	COVER	A100
	Drawn by AB	
	Sheet Size A3	Scale

37'-9"

8 1/2" | 4'-2" | 2'-8" | 10'-6" | 2'-8" | 8'-10" | 2'-8" | 4'-11" | 8 1/2"

3'-0"x 2'-4" | 27'-4 1/2" | 3'-0"x 2'-4" | 3'-0"x 2'-4" | 8'-6"

LIVING ROOM
12'-11"X 27'-4 1/2"
354 FT²
8' CEILING HEIGHT LOWEST
8'1" CEILING HEIGHT TALLEST

KITCHEN
8'-6"X 9'-1"
77 FT²
8' CEILING HEIGHT

REF

BATHR.
3'-8"X 9'-0"
33 FT²
8'1" CEILING HEIGHT

3'-0"X 3'-2" | 3'-0"X 3'-2"

7'-11 1/2" | 12'-11" | 9'-1" | 9'-1" | 9'-6"

3'-5"X 2'-5" | 6'-8"X 2'-2" | 3'-8" | 1'-7"X 1'-7" | 3'-8"

22'-8" | 6'-8 1/2"

6'-8"x 2'-6" | 6'-8"x 2'-6" | 6'-8"x 2'-6"

BEDROOM#3
9'-1"X 11'-9 1/2"
107 FT²
8' CEILING HEIGHT

ROOM
9'-1"X 11'-11 1/2"
108 FT²
8' CEILING HEIGHT

ROOM
9'-3"X 11'-7"
108 FT²
8' CEILING HEIGHT

3'-5"X 2'-4" | 9'-1" | 13'-1" | 3'-0"X 3'-2" | 9'-6"

7'-11 1/2"

11'-9 1/2" | 11'-11 1/2" | 11'-9 1/2"

3'-0"x 2'-4" | 3'-0"x 2'-4" | 3'-0"x 2'-4"

12'-1 1/2" | 5'-2" | 2'-8" | 4'-3" | 4'-6 1/2" | 2'-8" | 4'-11"

12'-1 1/2" | 12'-1 1/2" | 12'-1 1/2"

CHOMEX
EXPANDABLE CONTAINER HOMES


NO.	DESCRIPTION	DATE

40FT (3 BEDROOMS)

FLOOR PLAN

A101

Drawn by	AB		
Sheet Size	A3	Scale	3/8" = 1'-0"

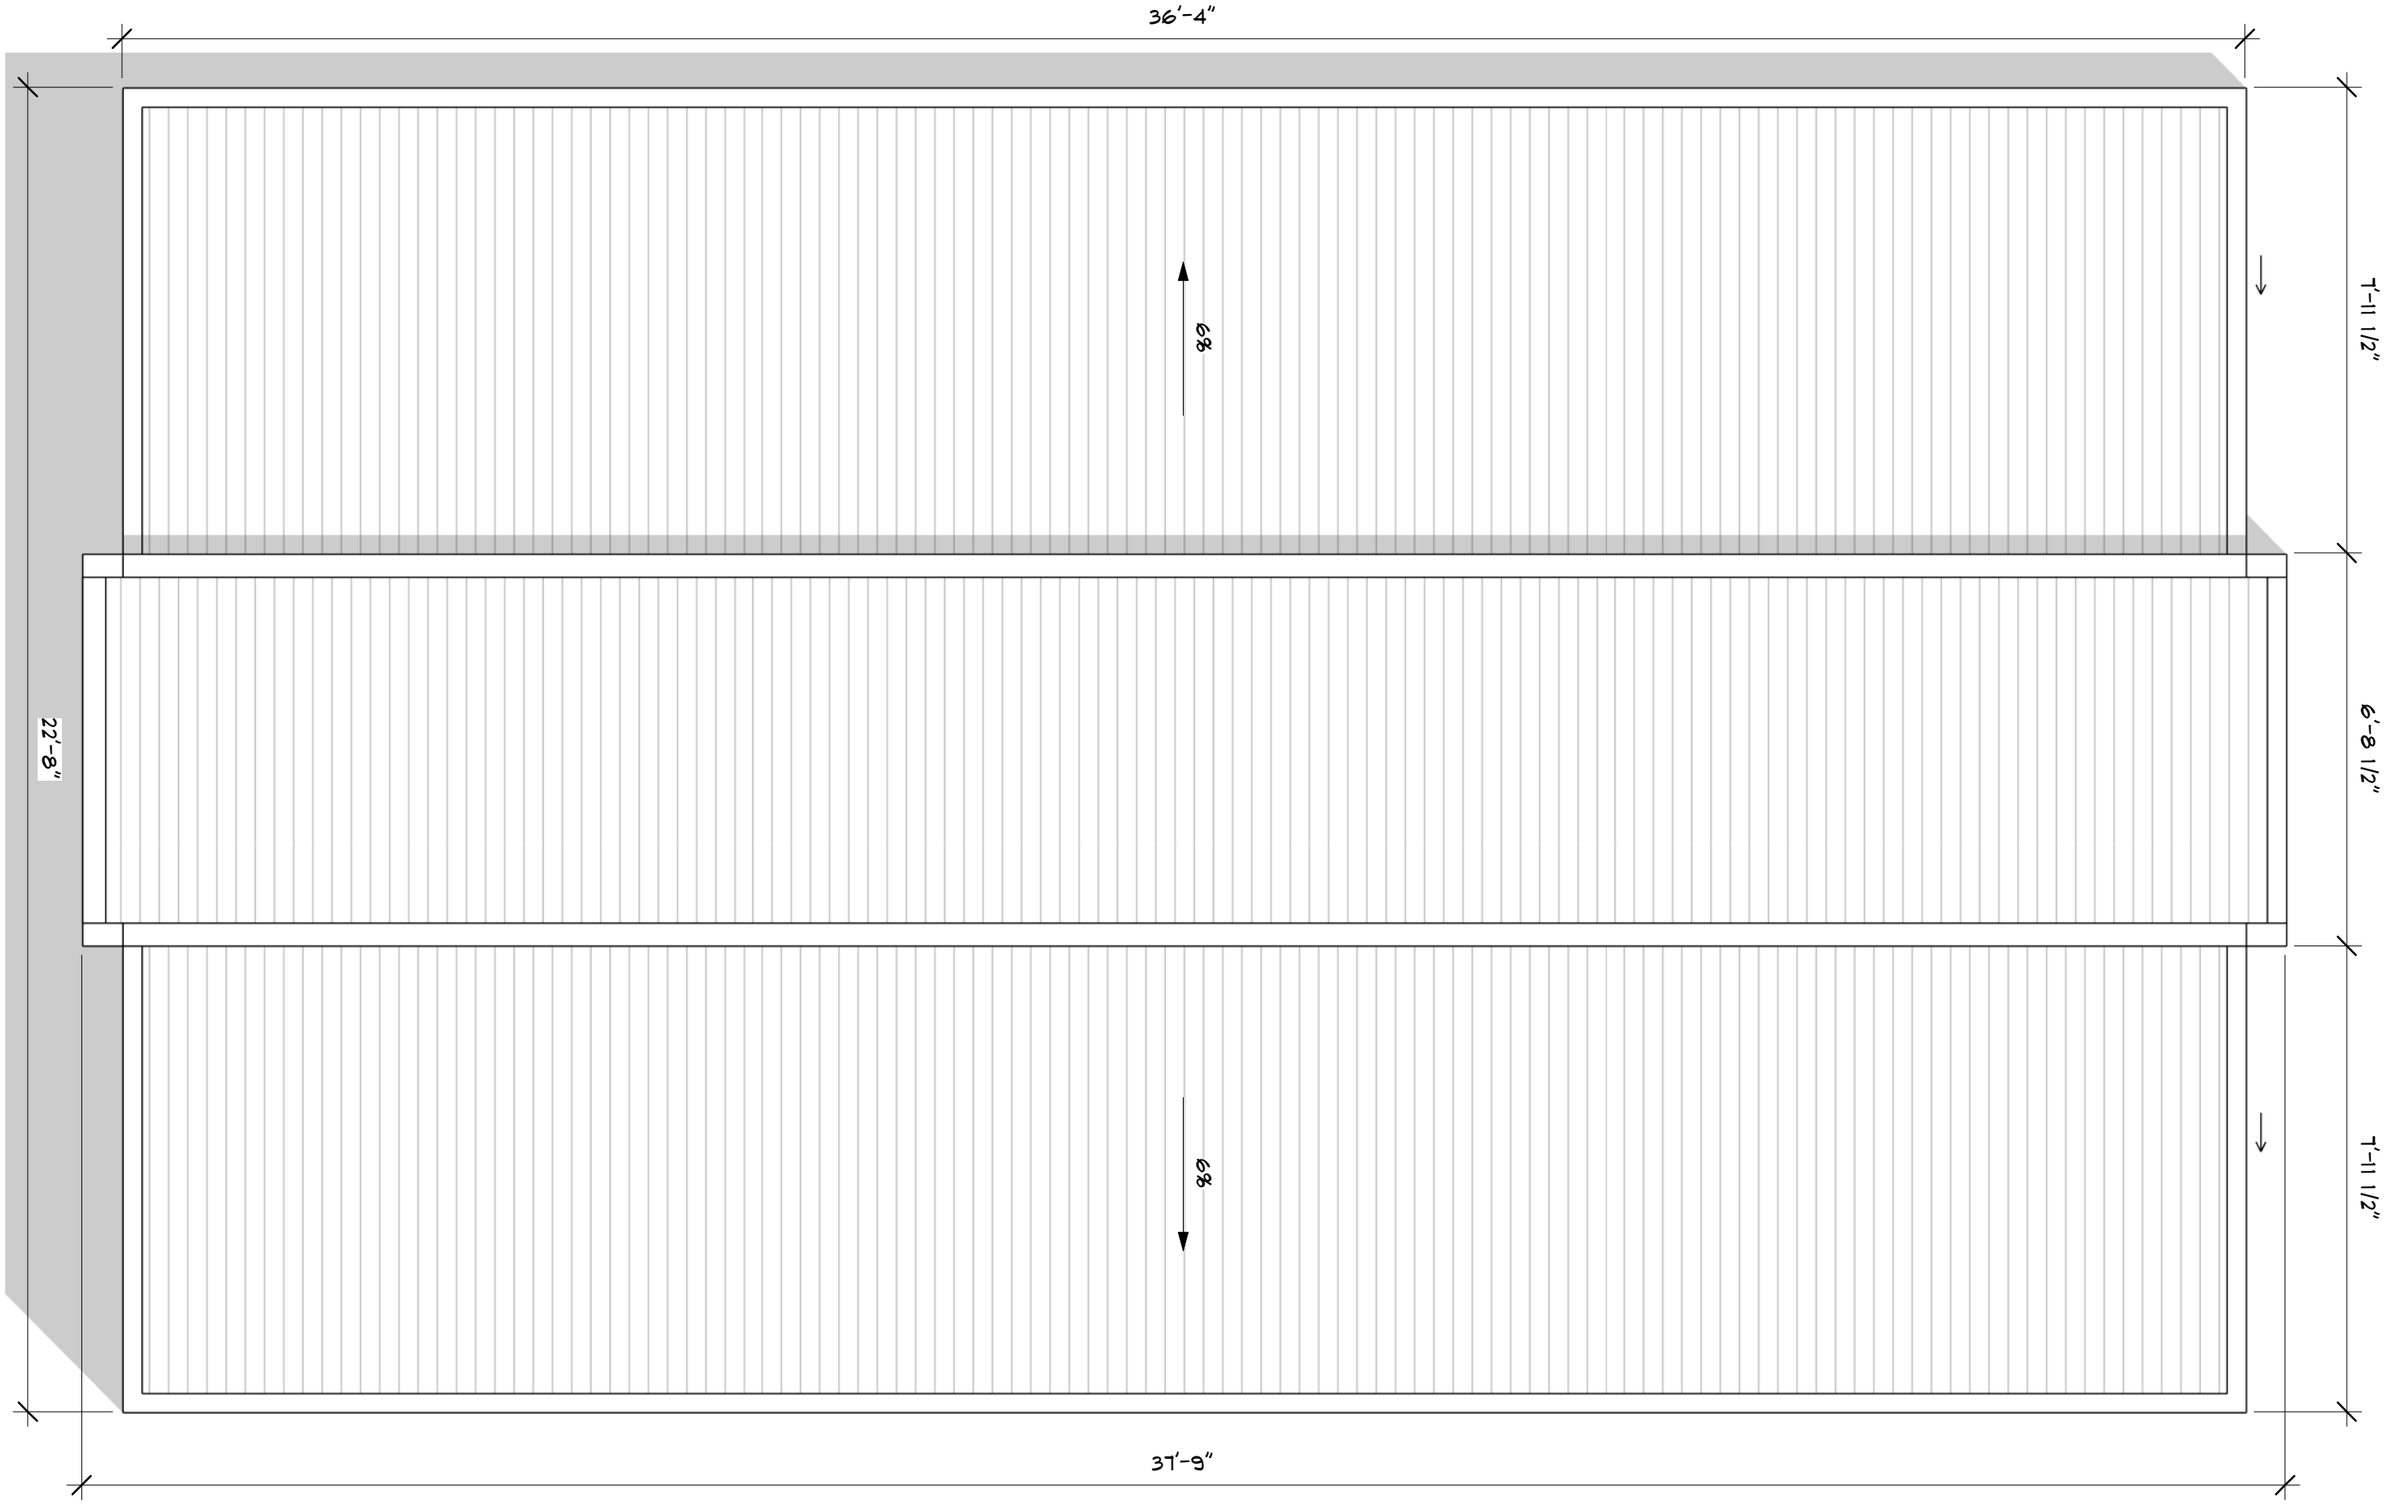

CHOMEX
EXPANDABLE CONTAINER HOMES


NO.	DESCRIPTION	DATE

40FT (3 BEDROOMS)

ROOF PLAN


A102

Drawn by	AB		
Sheet Size	A3	Scale	3/8" = 1'-0"

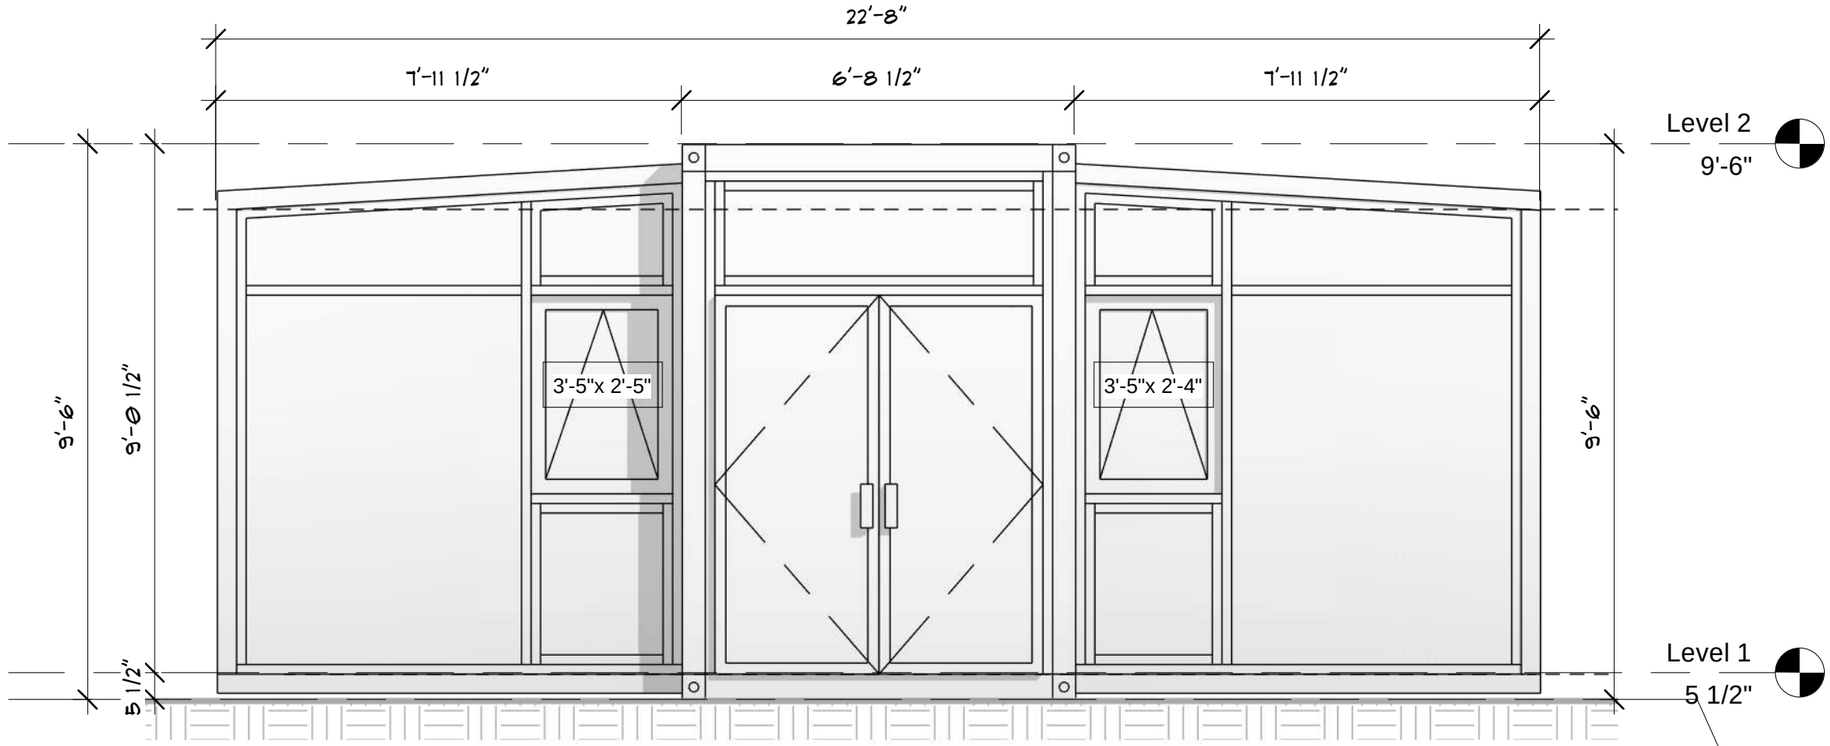

1 FRONT

3/8" = 1'-0"

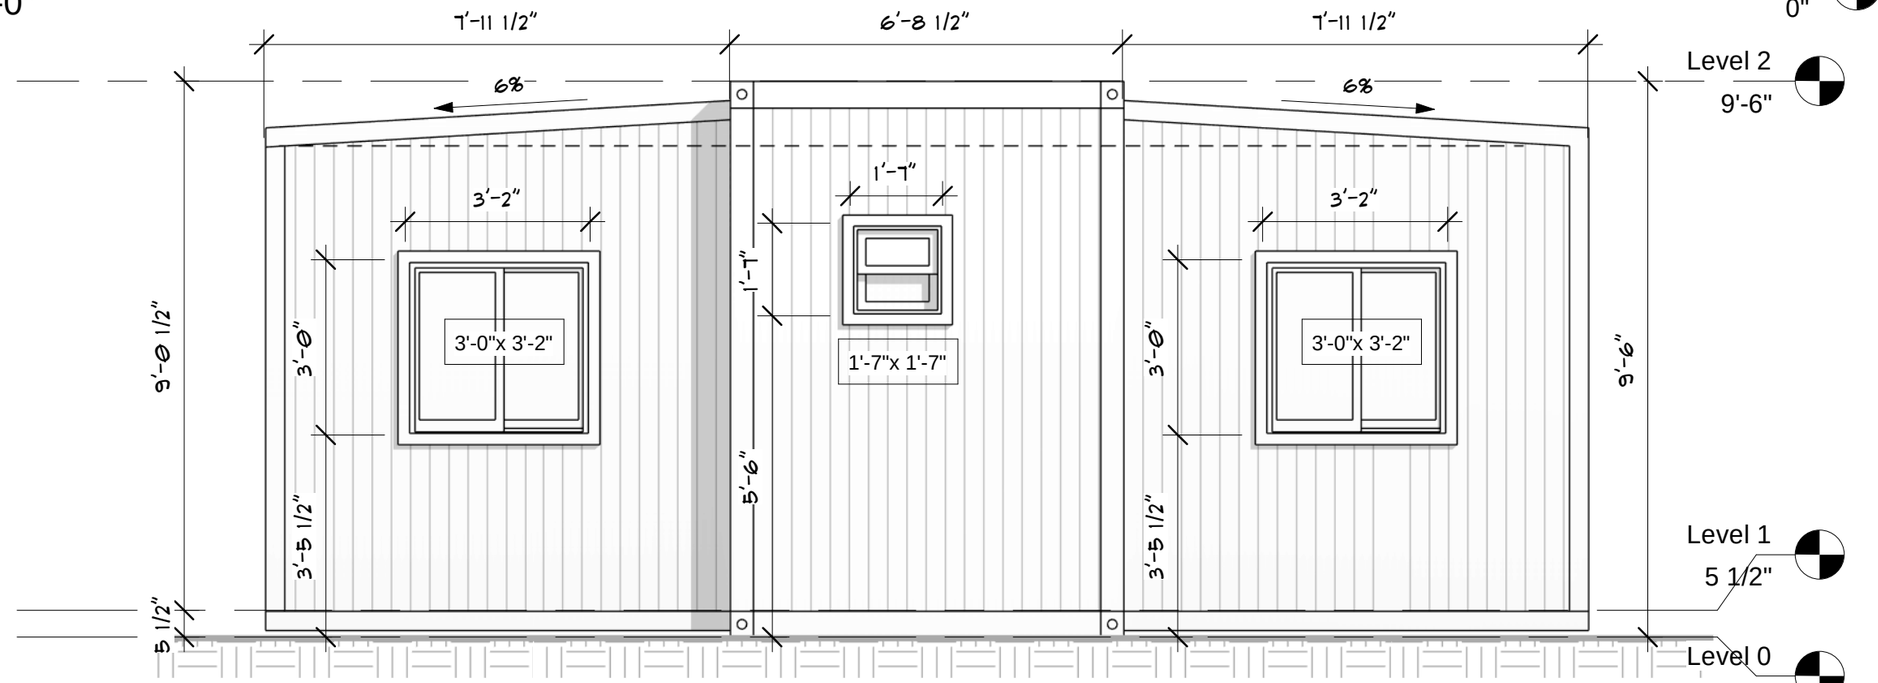

2 BACK

3/8" = 1'-0"

CHOMEX
EXPANDABLE CONTAINER HOMES


NO.	DESCRIPTION	DATE

40FT (3 BEDROOMS)

FRONT&BACK

A103


Drawn by	AR		
Sheet Size	A3	Scale	3/8" = 1'-0"

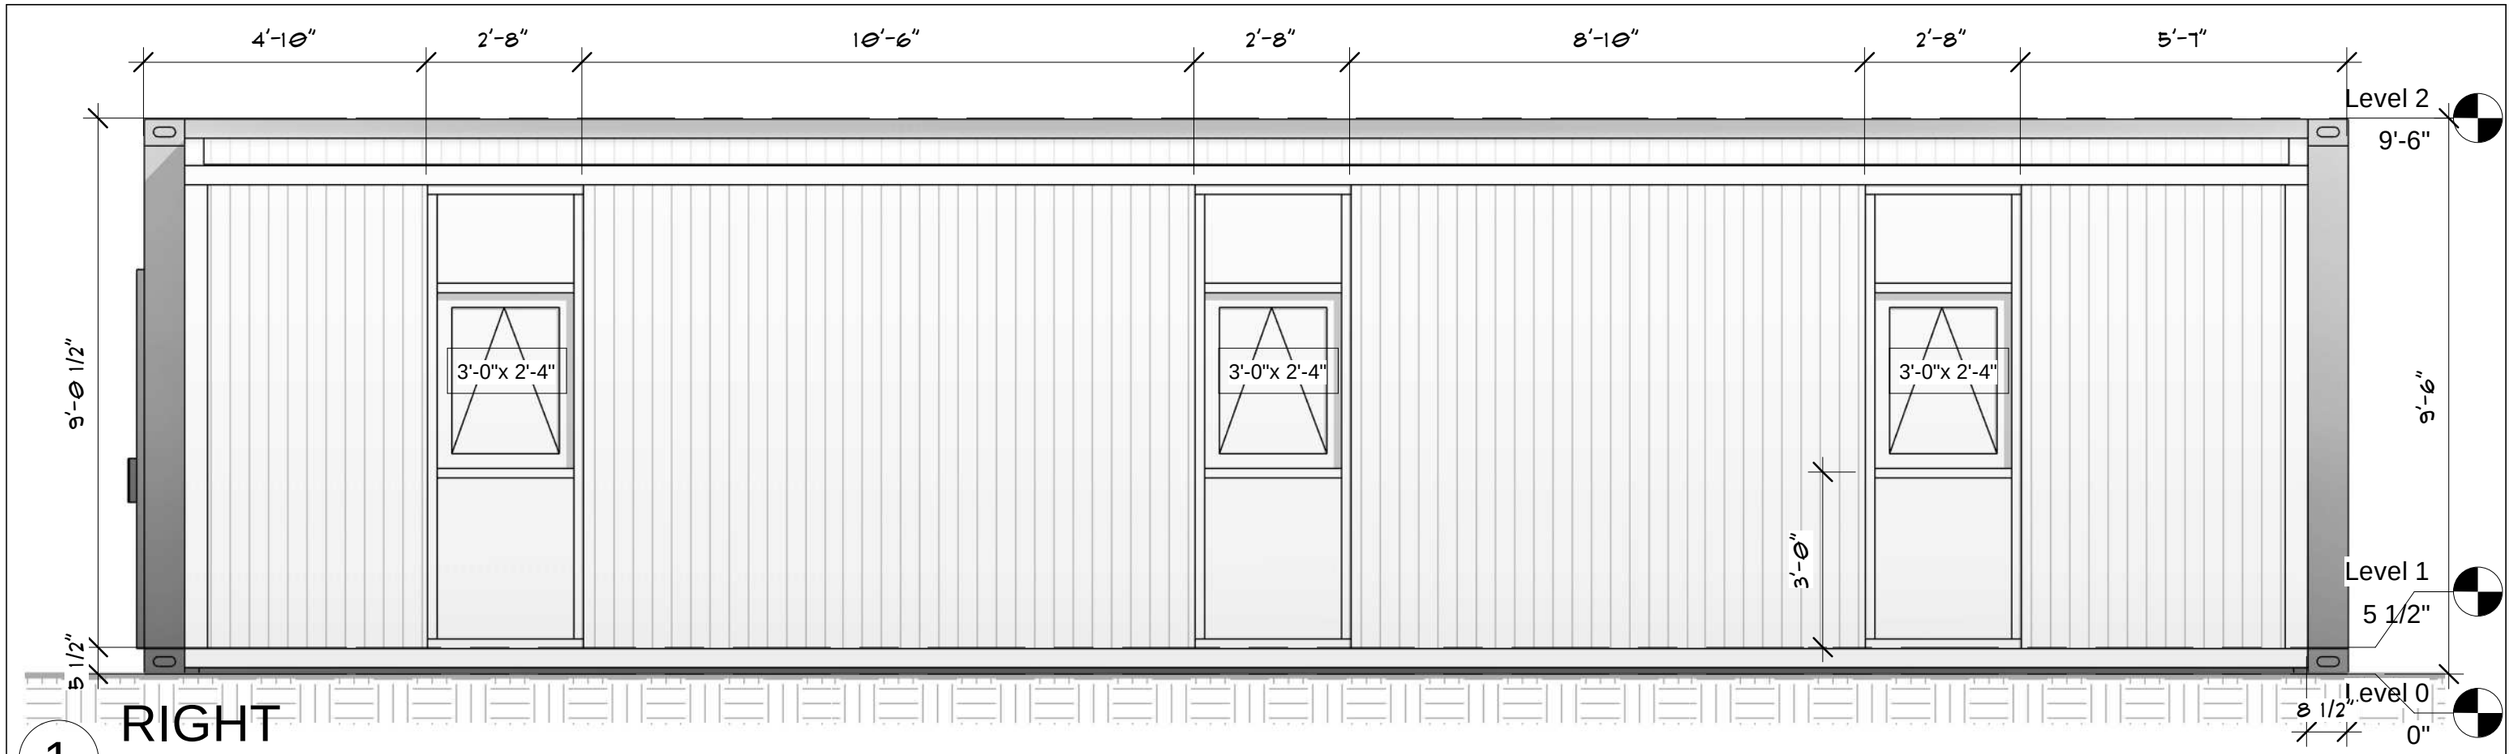

1

RIGHT

3/8" = 1'-0"

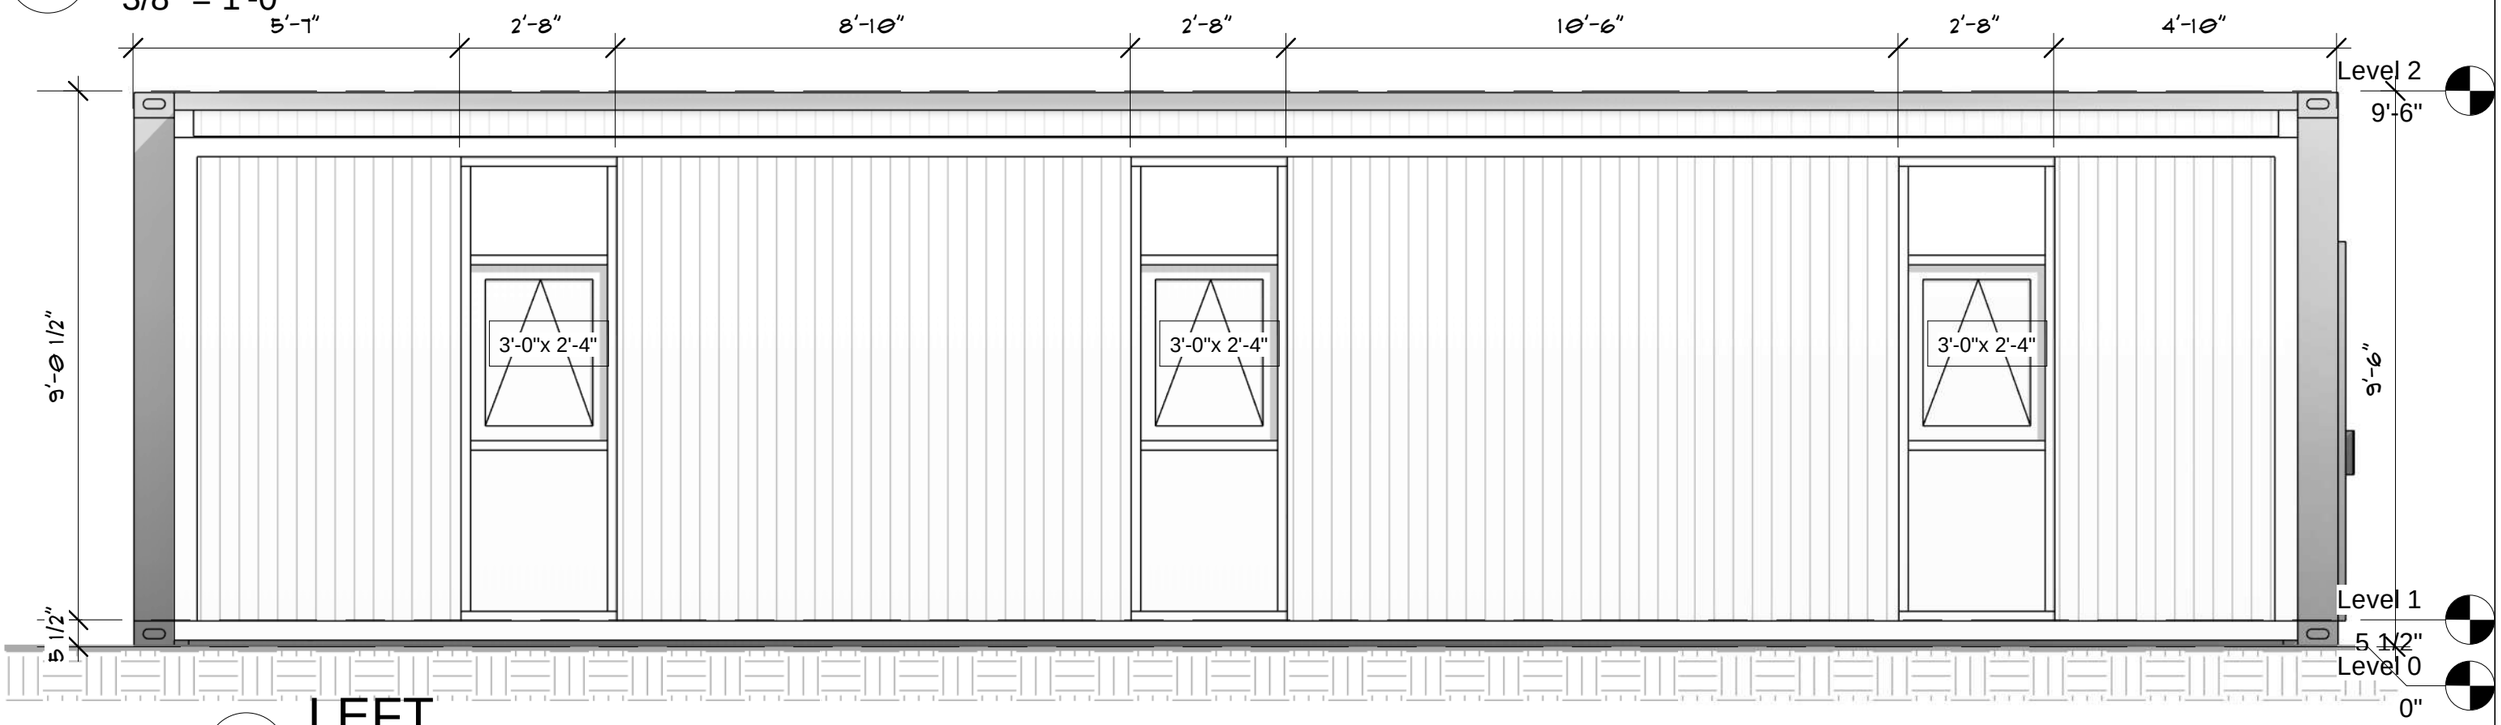

2

LEFT

3/8" = 1'-0"

CHOMEX
EXPANDABLE CONTAINER HOMES


NO.	DESCRIPTION	DATE

40FT (3 BEDROOMS)

LEFT & RIGHT

A104

Drawn by	AB		
Sheet Size	A3	Scale	3/8" = 1'-0"

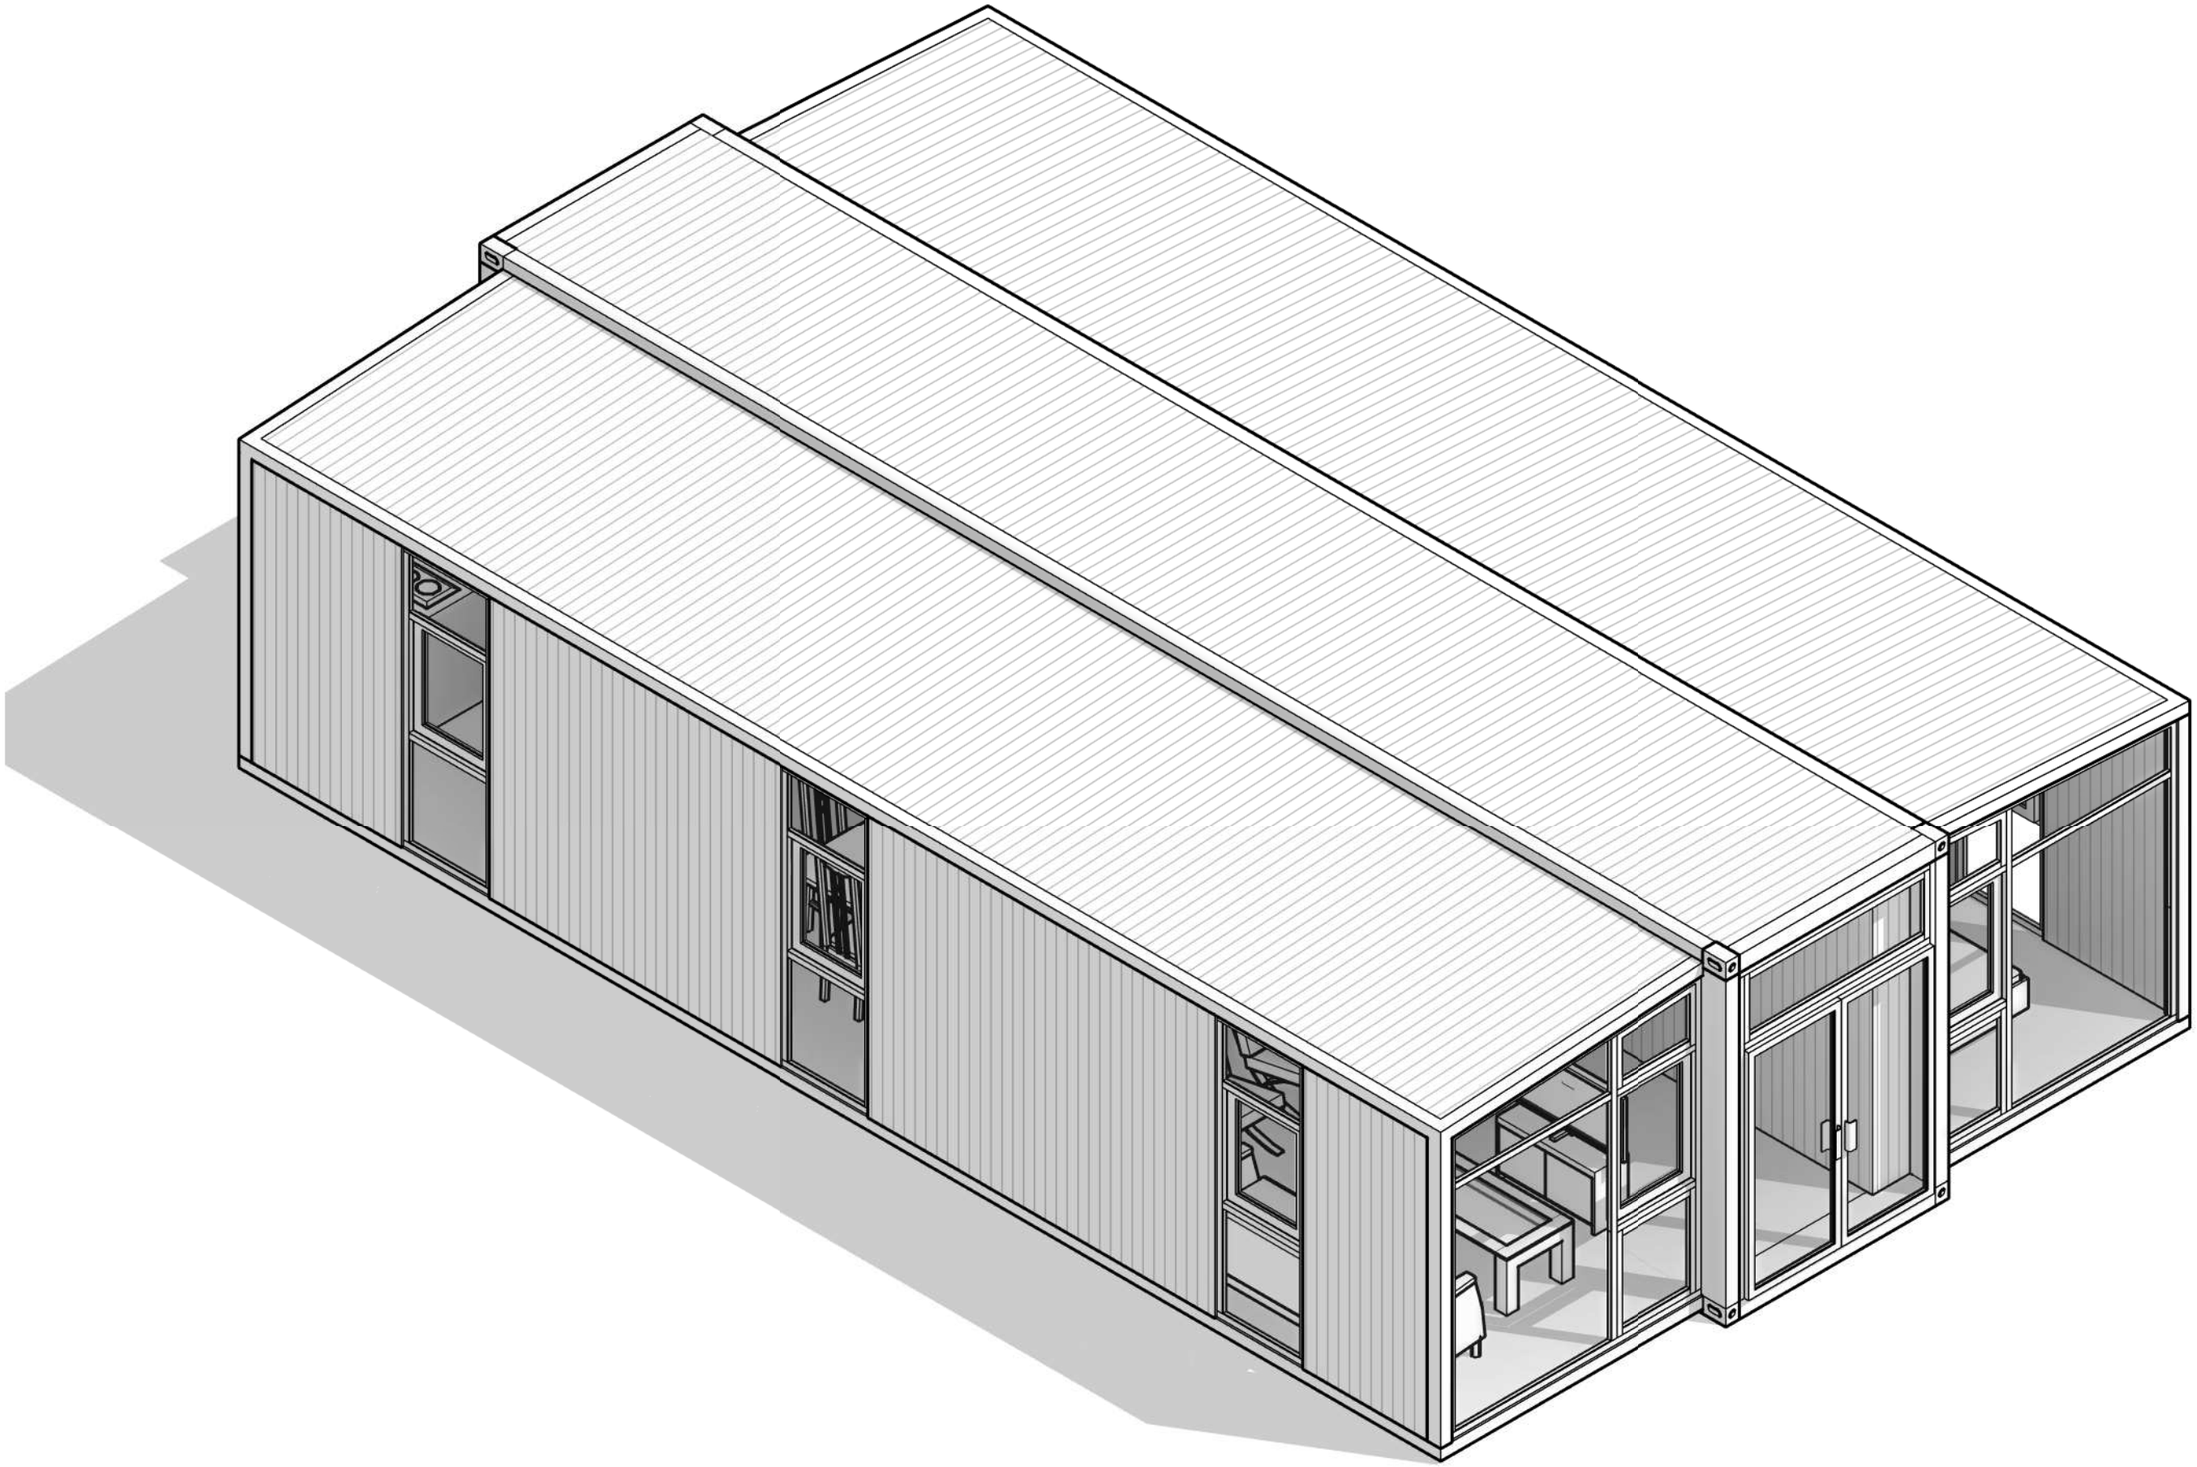

CHOMEX
EXPANDABLE CONTAINER HOMES


NO.	DESCRIPTION	DATE

40FT (3 BEDROOMS)

3D VIEW

A105

Drawn by	AB	
Sheet Size	A3	Scale

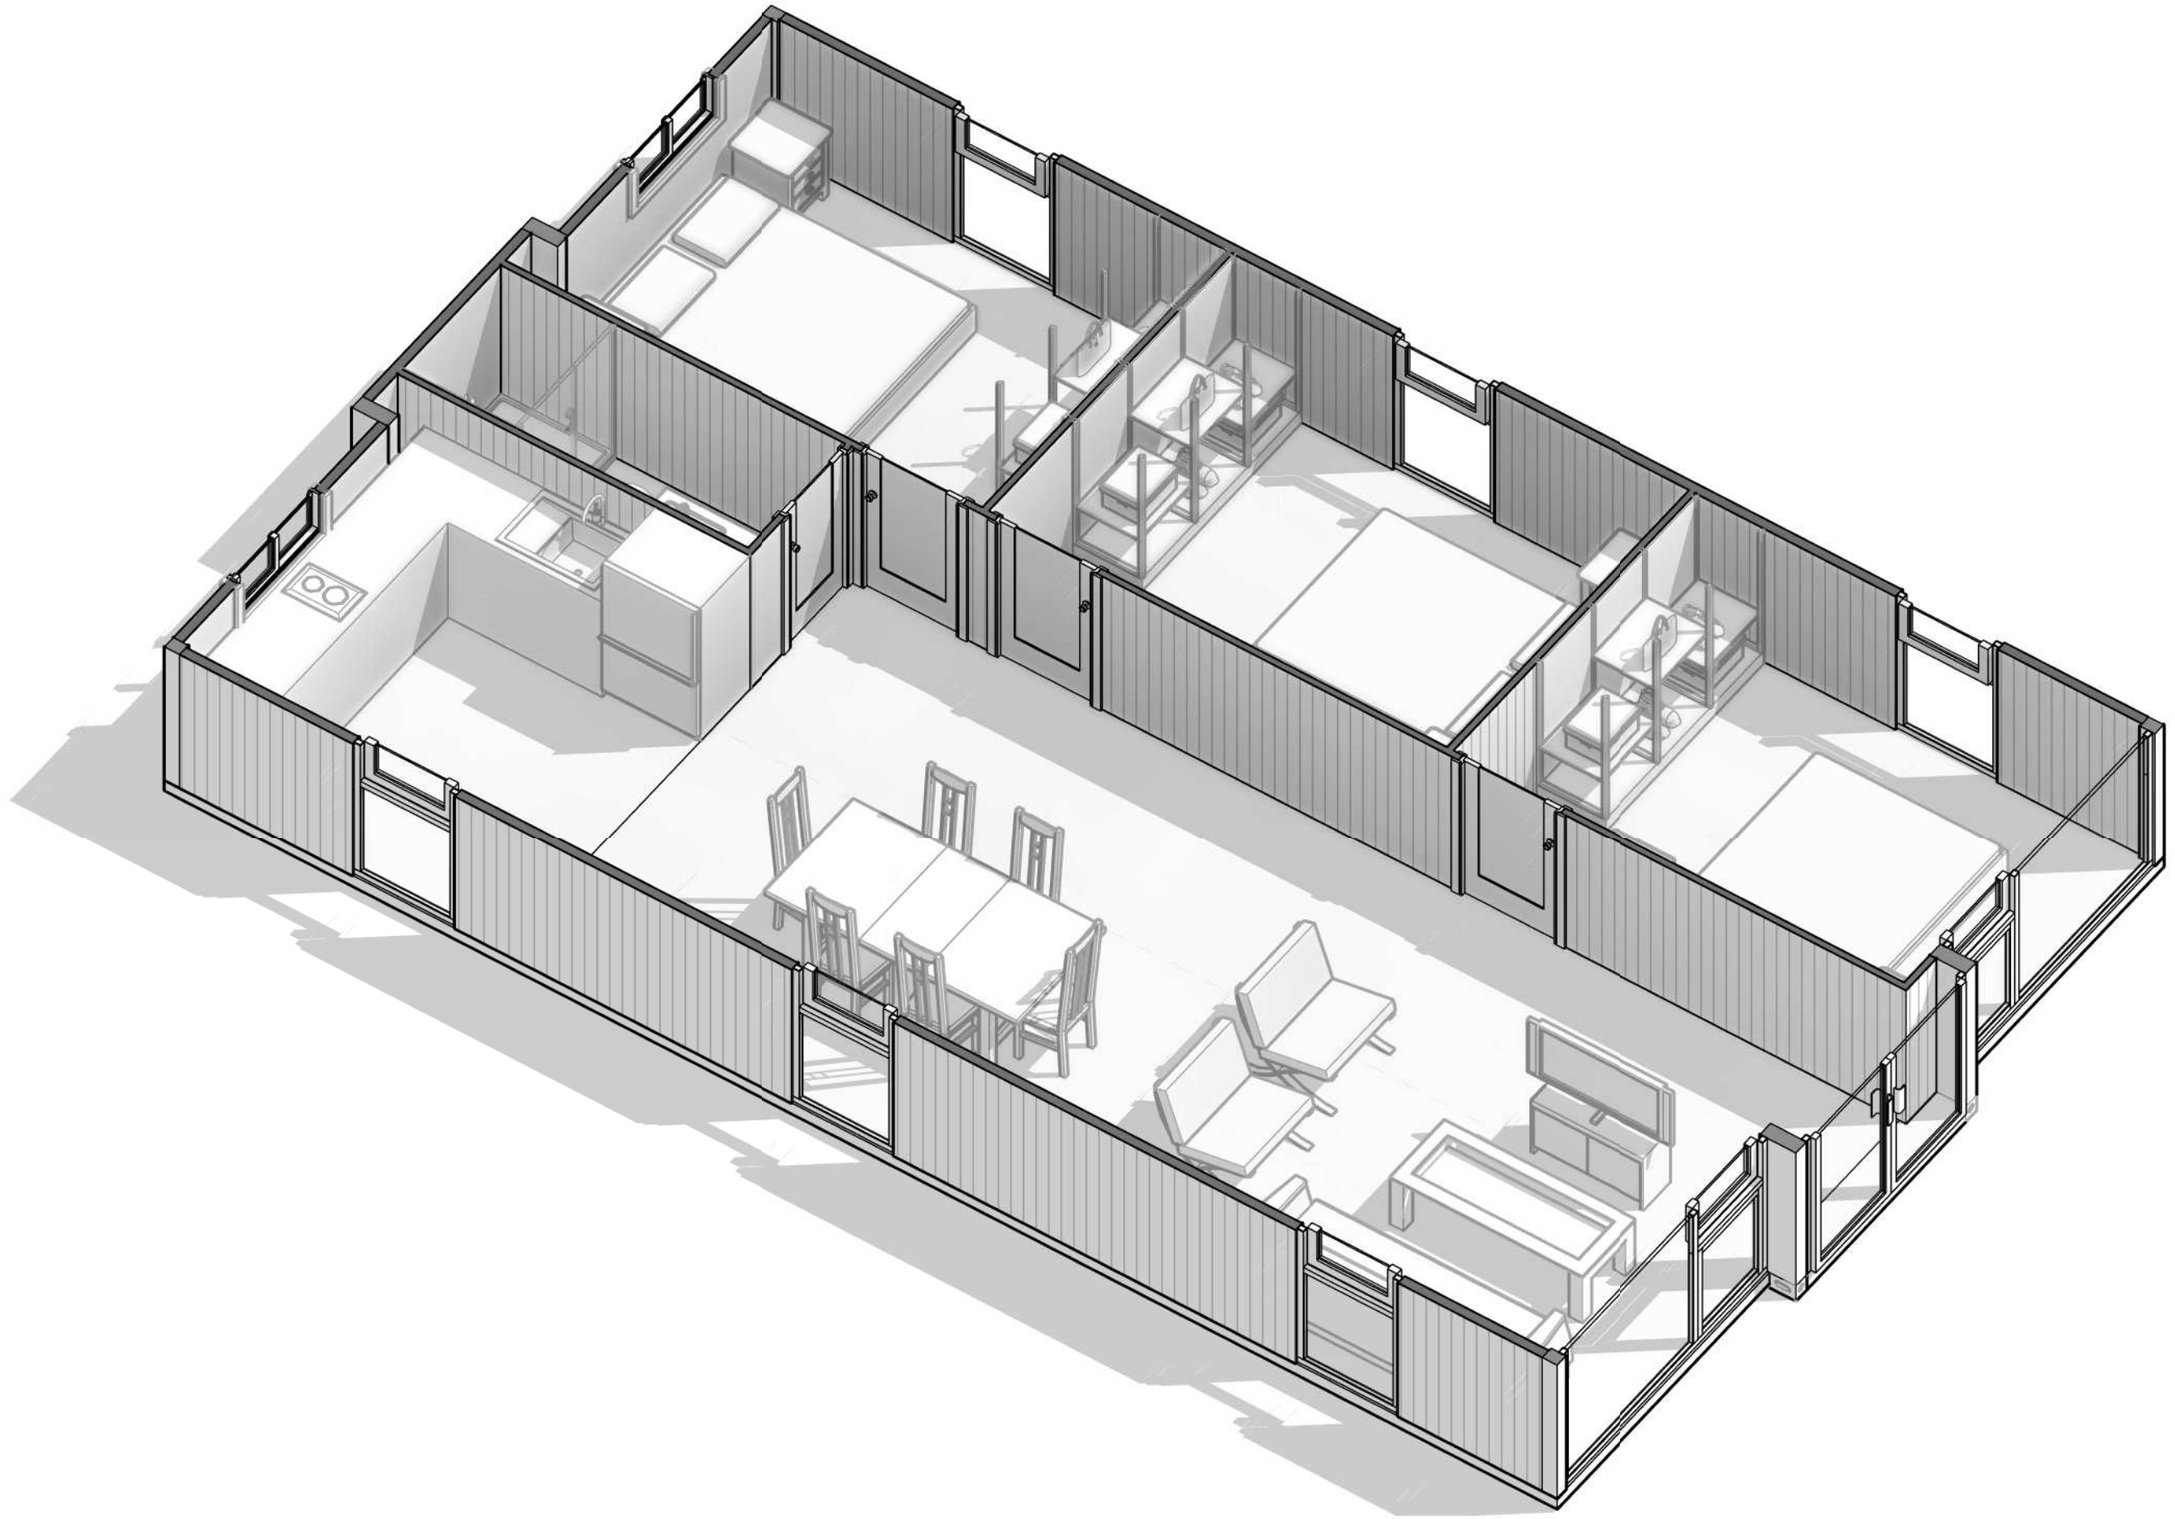

CHOMEX
EXPANDABLE CONTAINER HOMES

NO.	DESCRIPTION	DATE

40FT (3 BEDROOMS)

3D PLAN

A106

Drawn by	AB	
Sheet Size	A3	Scale