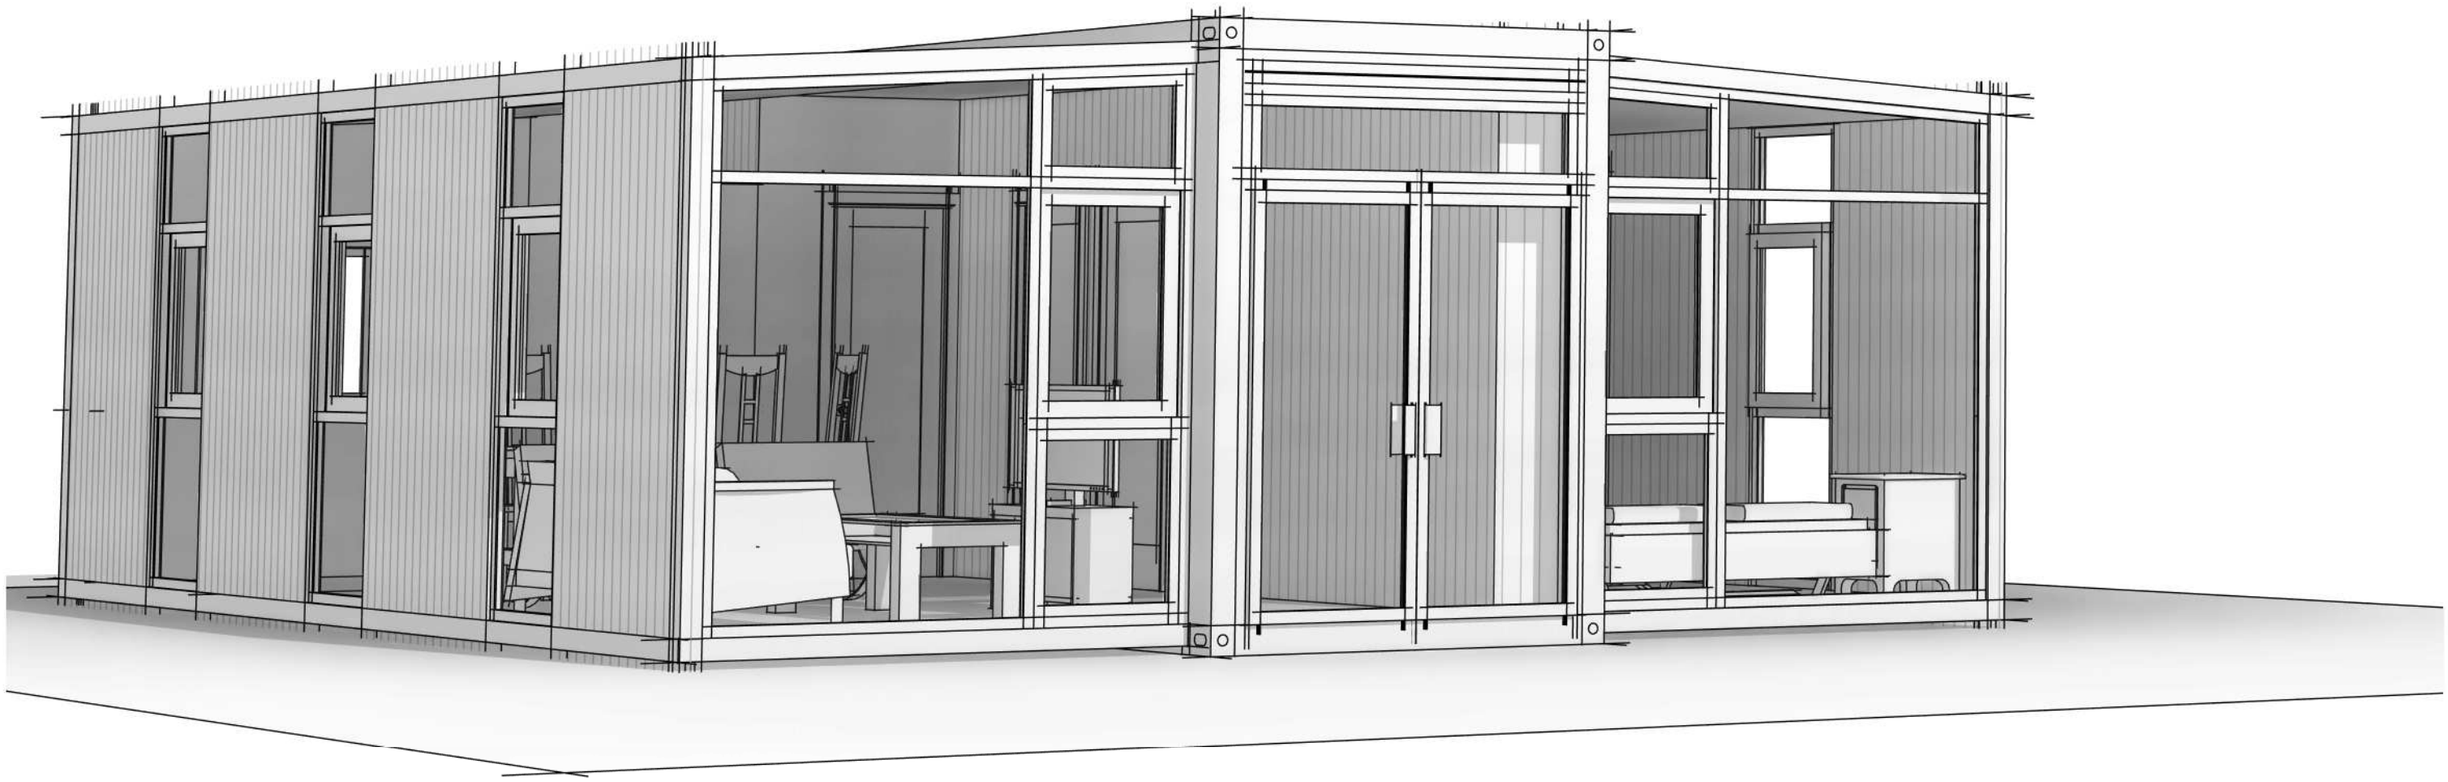


30' Expandable Container Home


2 Bedrooms 1 Bathroom

Sheet List	
Sheet Number	Sheet Name
A100	COVER
A101	FLOOR PLAN
A102	ROOF PLAN
A103	FRONT&BACK
A104	LEFT & RIGHT
A105	3D VIEW
A106	3D PLAN

CHOMEX
EXPANDABLE CONTAINER HOMES

No.	Description	Date

30ft (2 Bedrooms)V1	COVER	A100
TOTAL AREA 622 SQ.FT.	Drawn by AB	
	Sheet Size A3	Scale

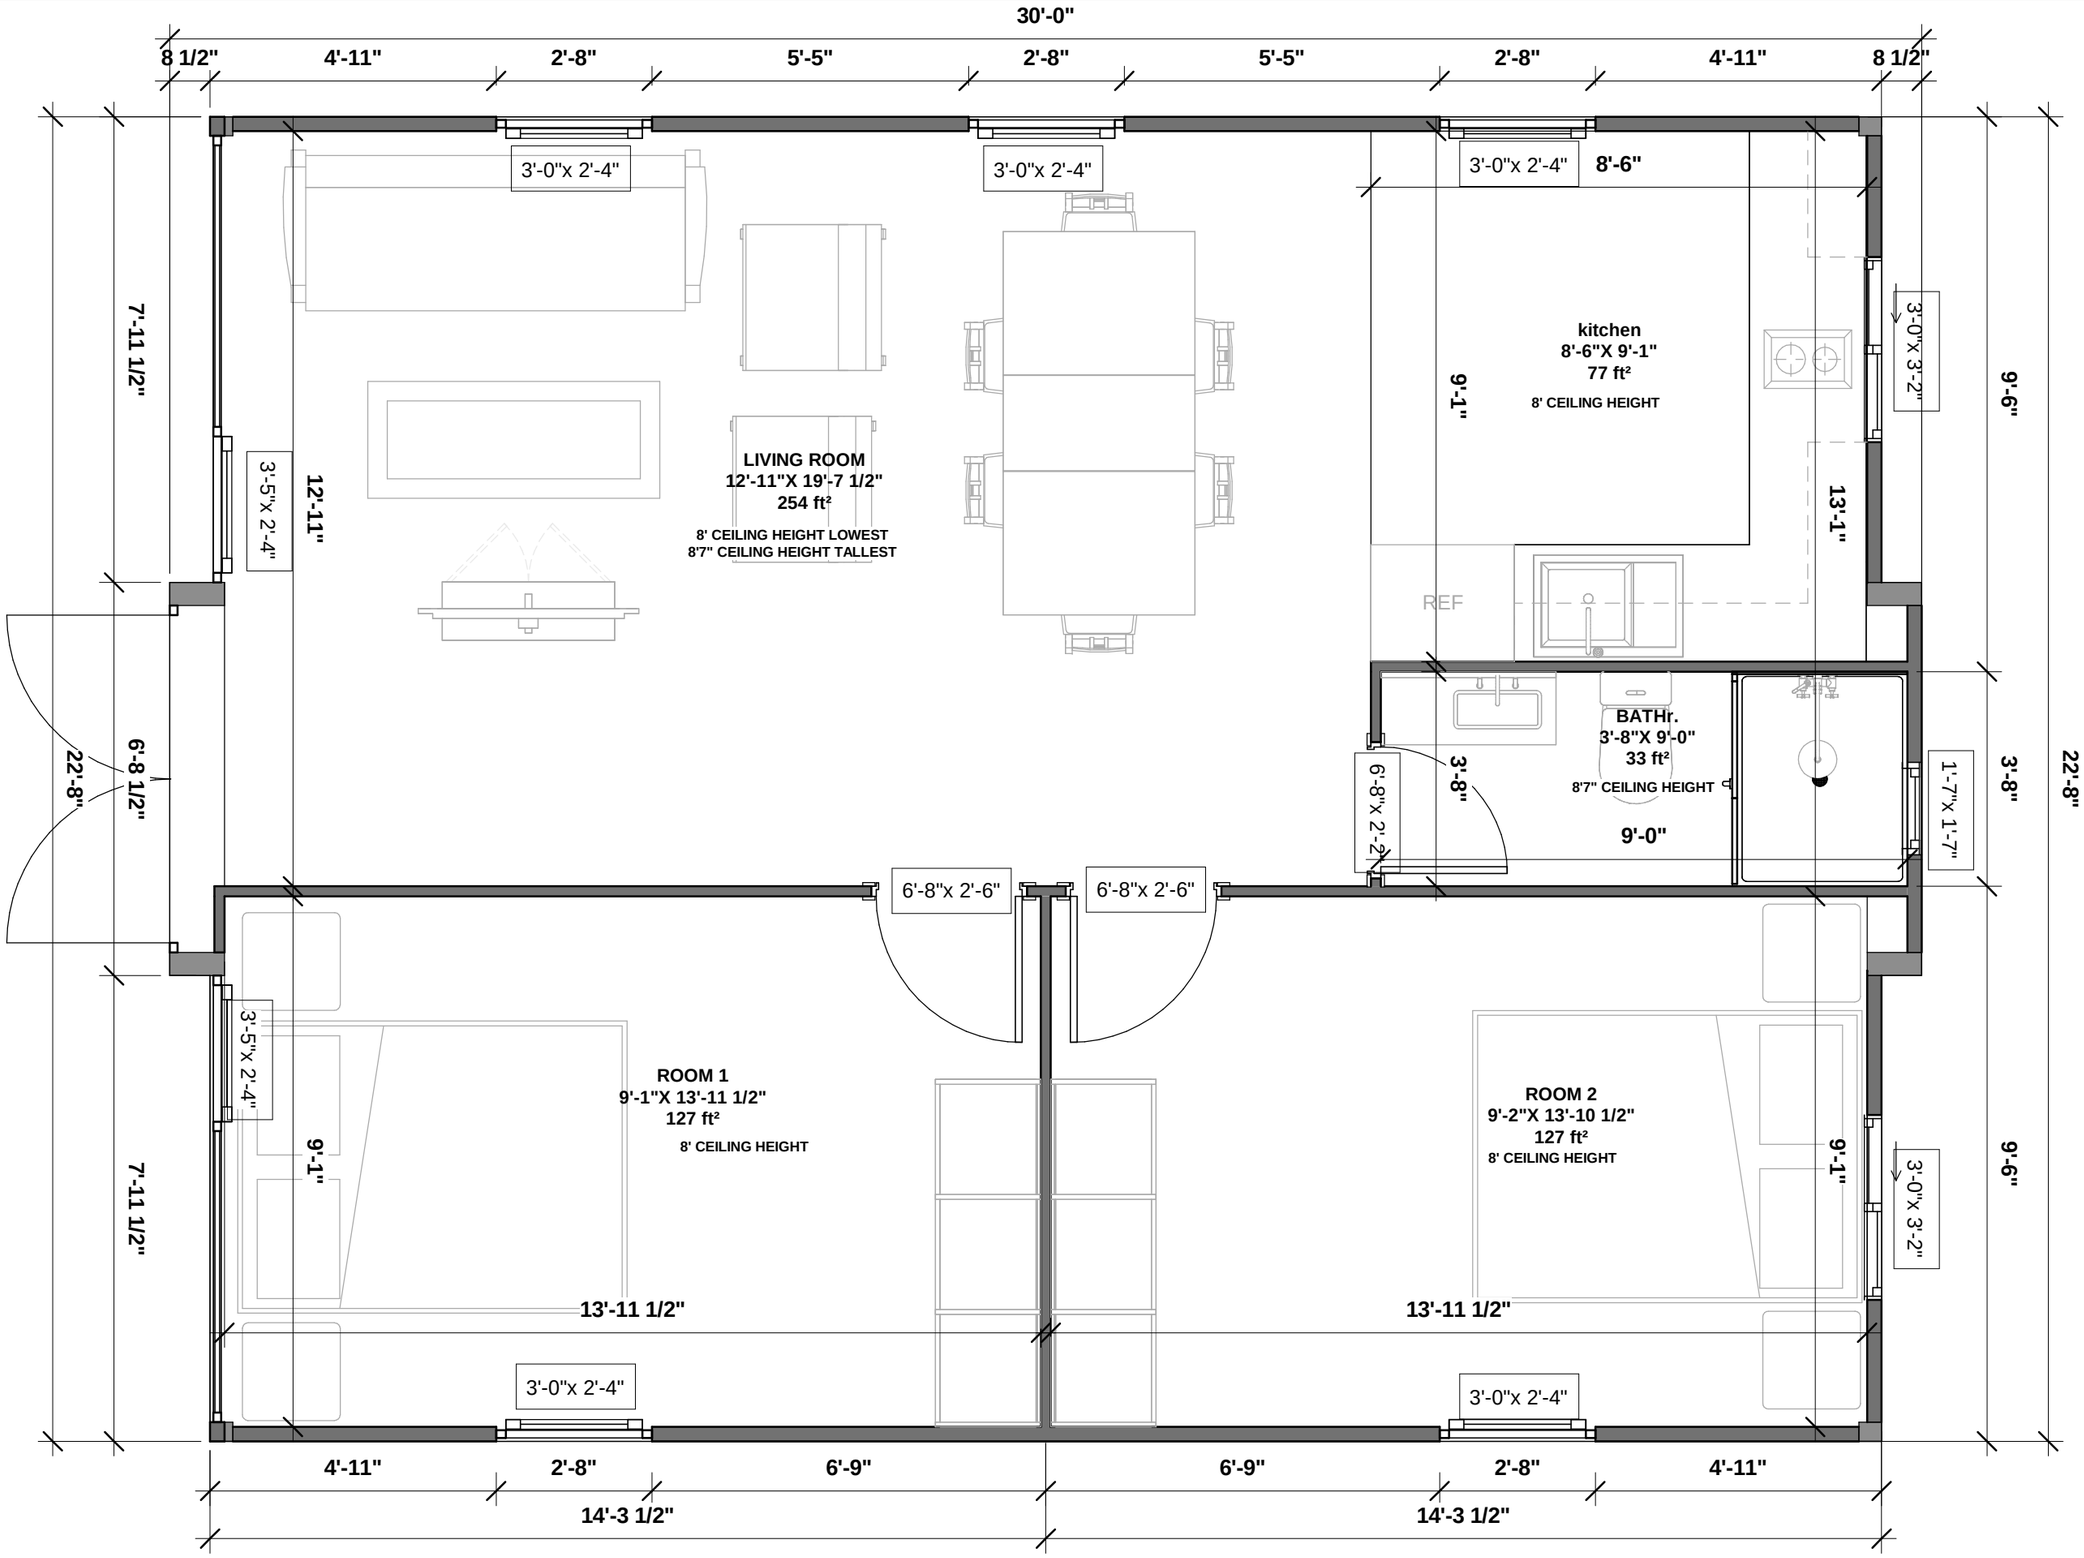

CHOMEX
EXPANDABLE CONTAINER HOMES

No.	Description	Date


30ft (2 Bedrooms)V1

TOTAL AREA 622 SQ.FT.

FLOOR PLAN

A101

Drawn by	AB		
Sheet Size	A3	Scale	3/8" = 1'-0"

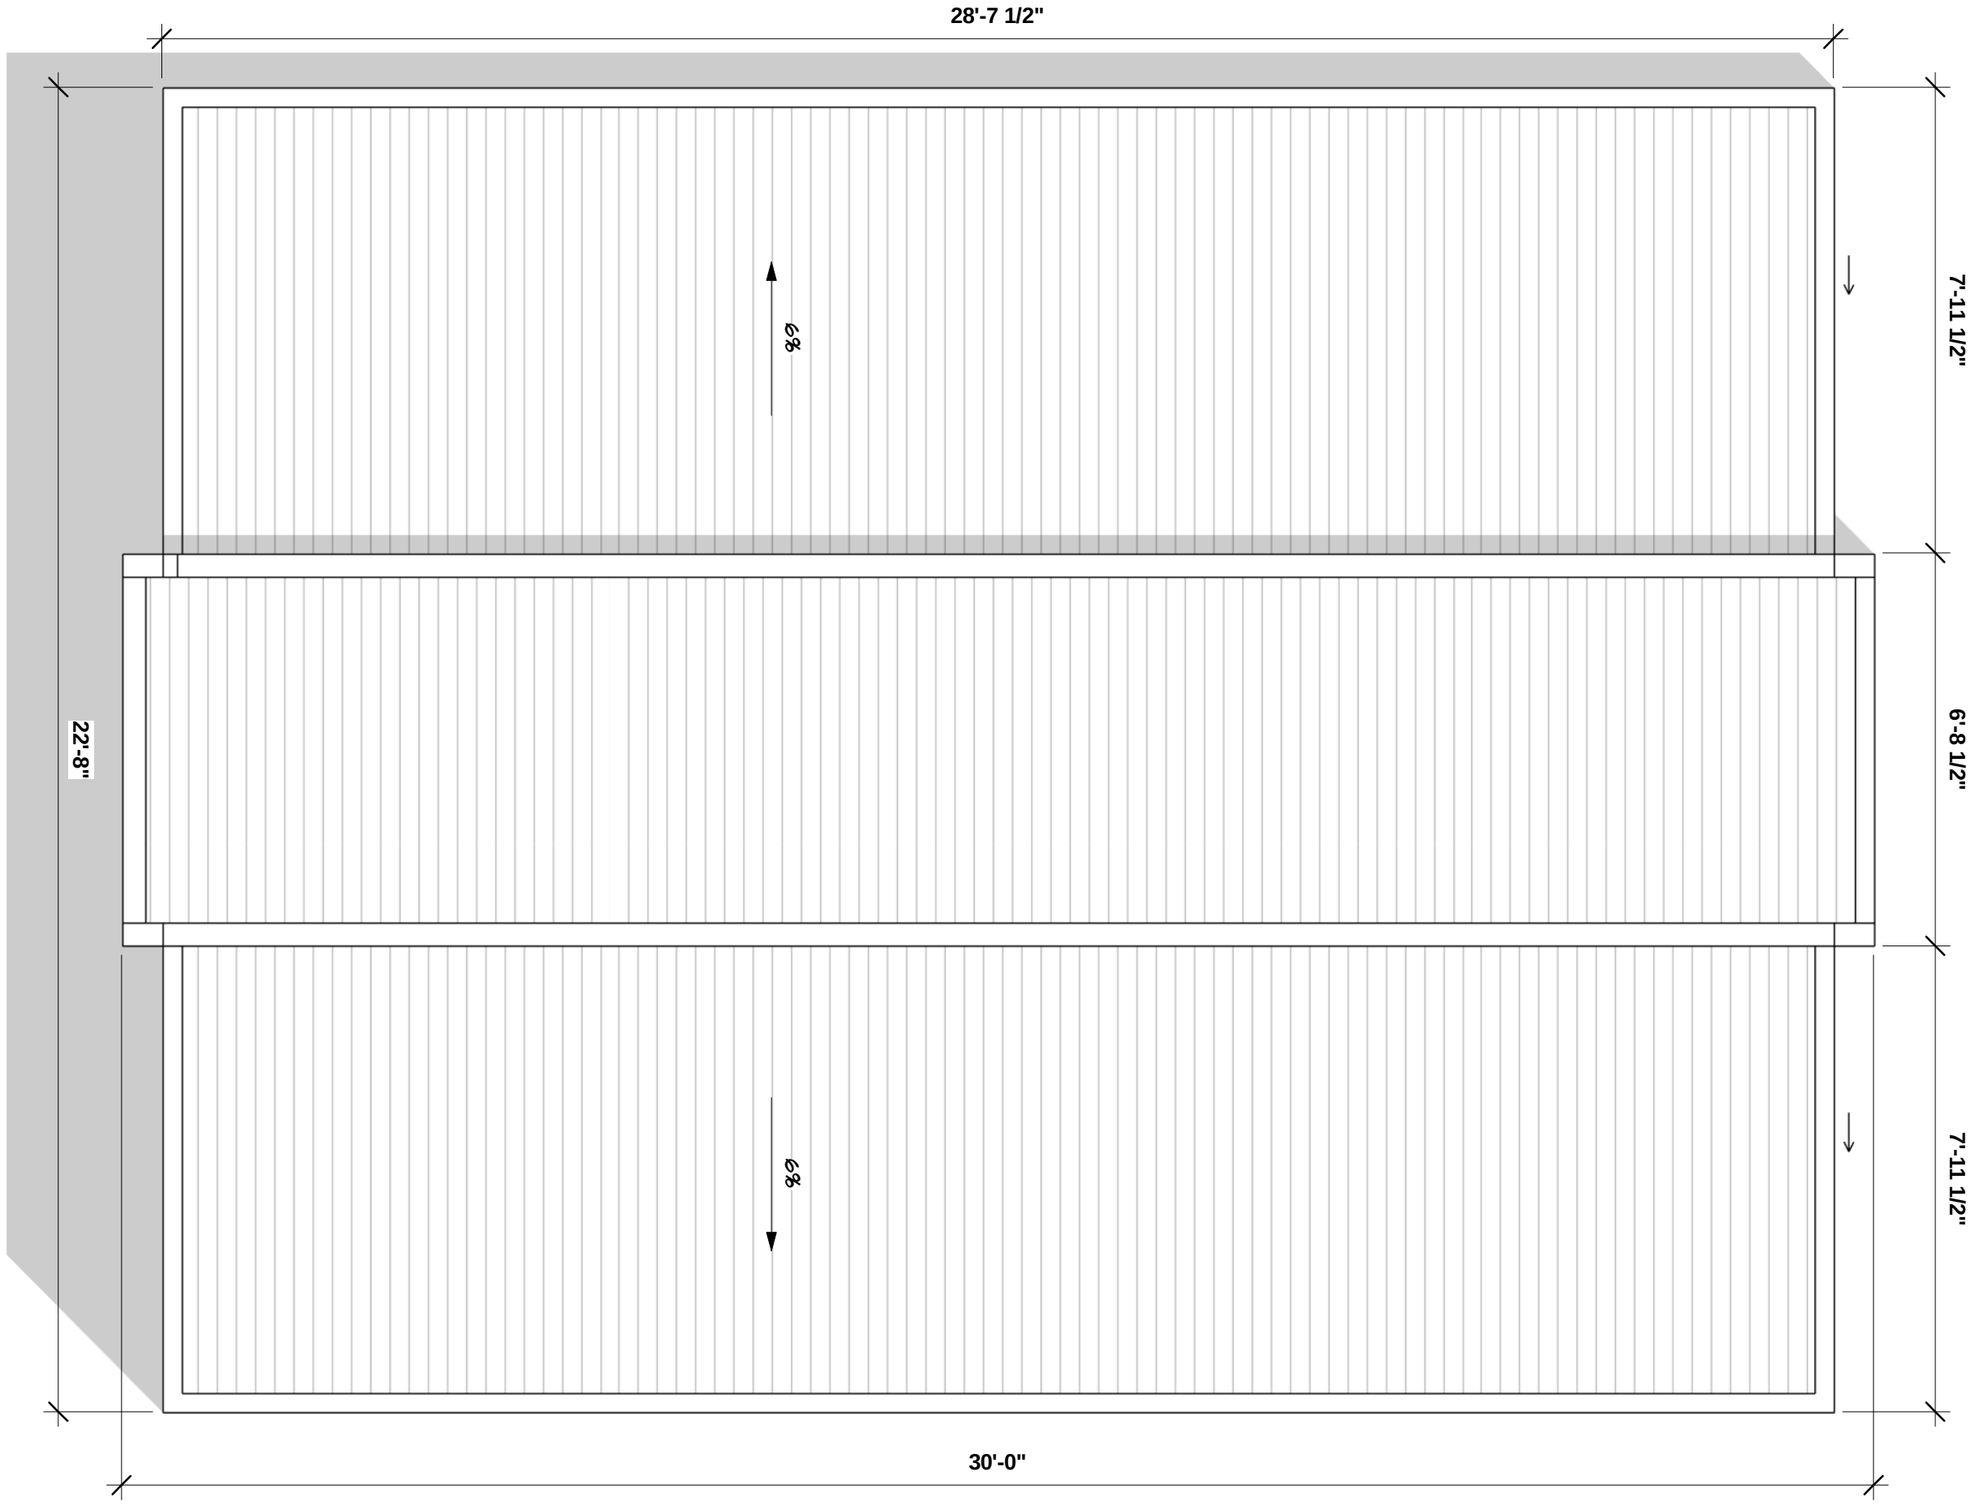

CHOMEX
EXPANDABLE CONTAINER HOMES

No.	Description	Date


30ft (2 Bedrooms)V1

TOTAL AREA 622 SQ.FT.

ROOF PLAN


A102

Drawn by	AB		
Sheet Size	A3	Scale	3/8" = 1'-0"

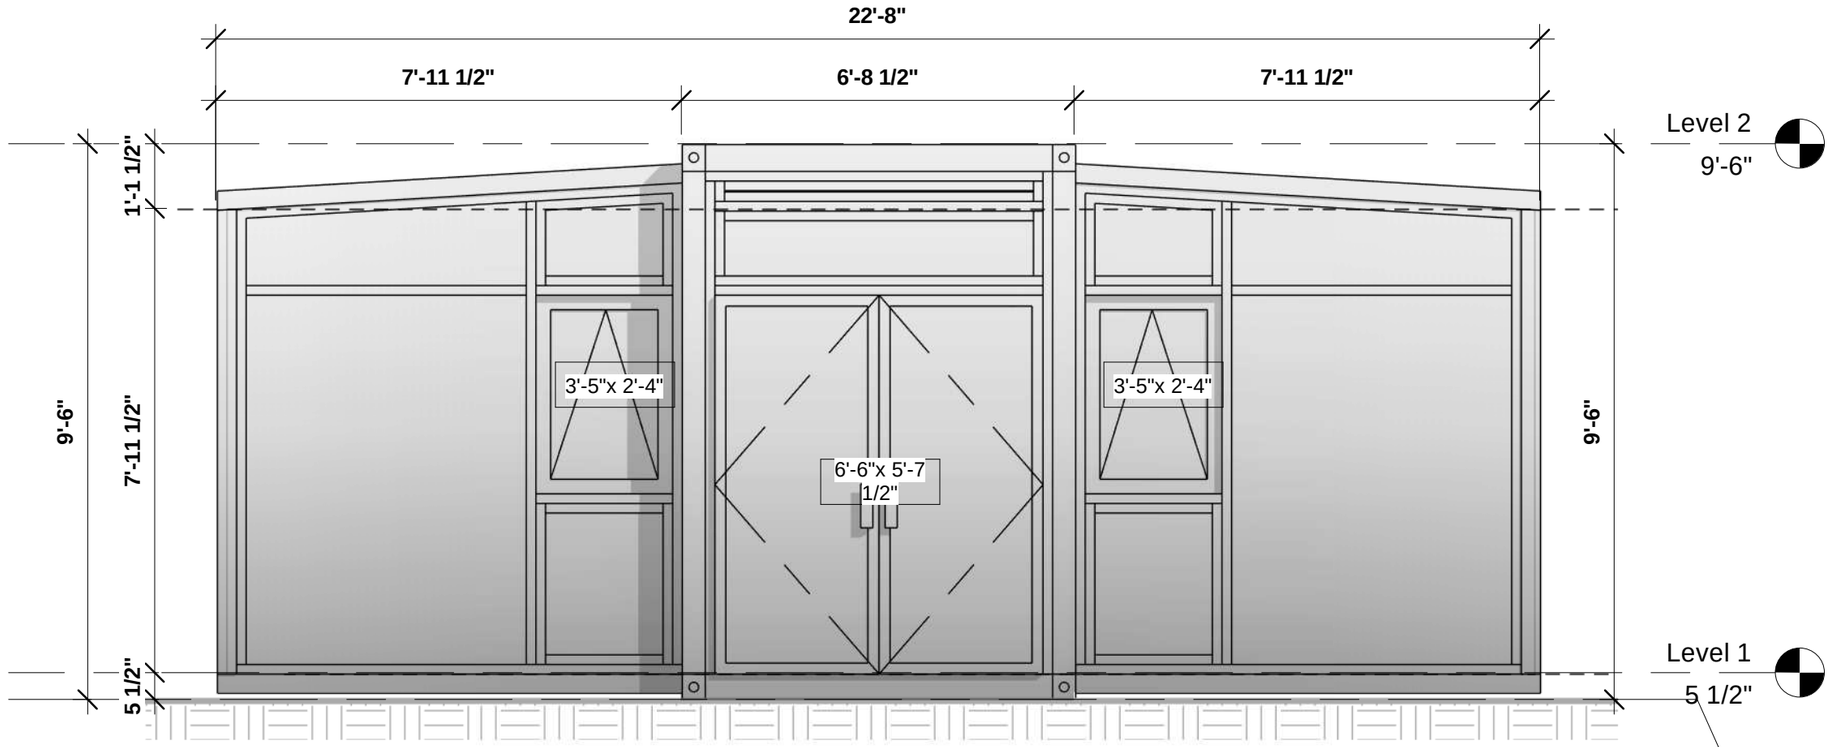

1 FRONT

3/8" = 1'-0"

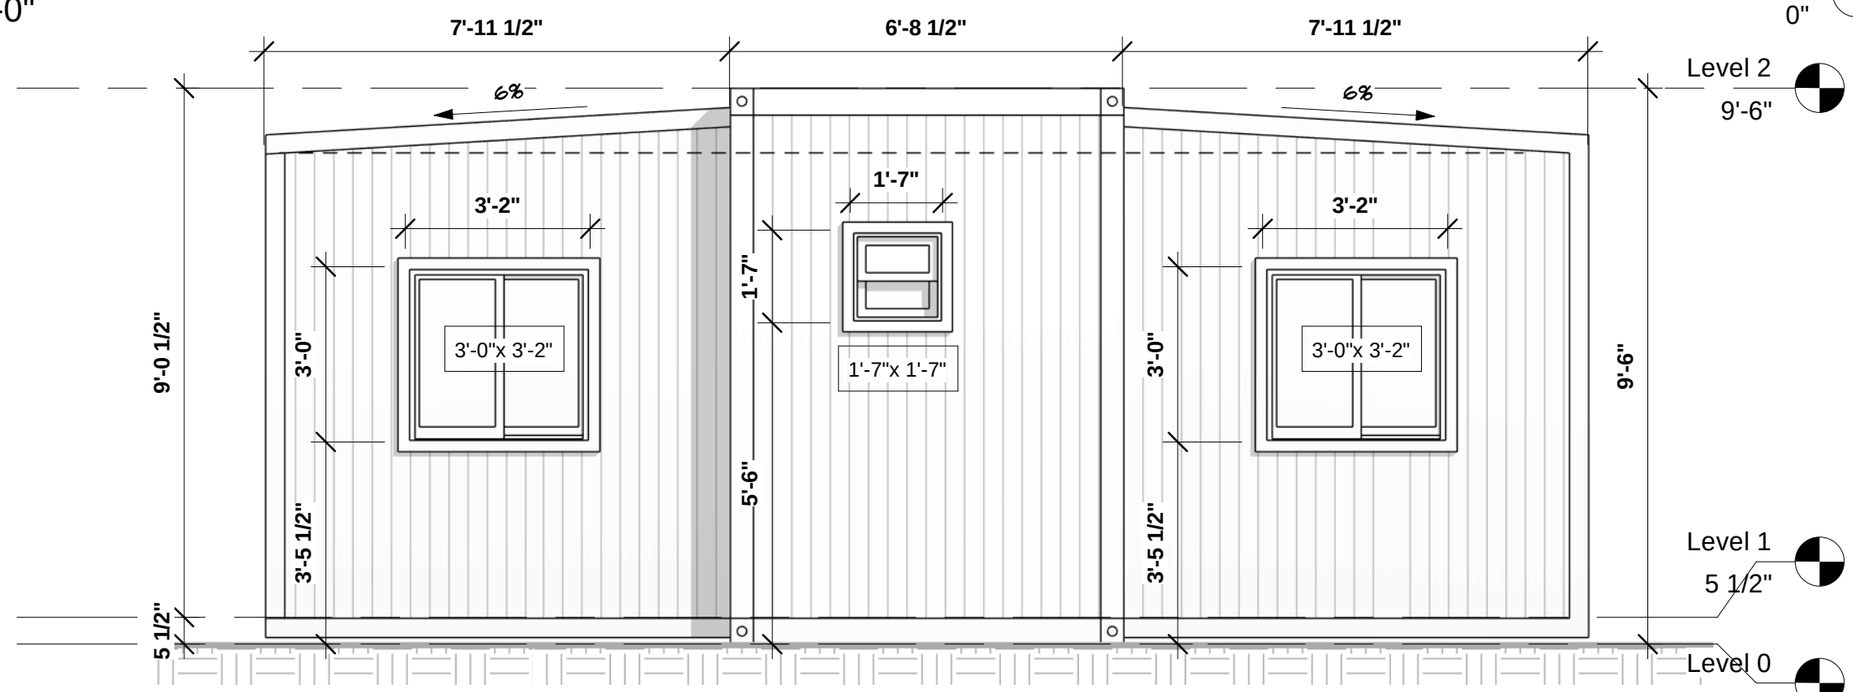

2 BACK

3/8" = 1'-0"

CHOMEX
EXPANDABLE CONTAINER HOMES

No.	Description	Date


30ft (2 Bedrooms)V1

TOTAL AREA 622 SQ.FT.

FRONT&BACK


A103

Drawn by	AR		
Sheet Size	A3	Scale	3/8" = 1'-0"

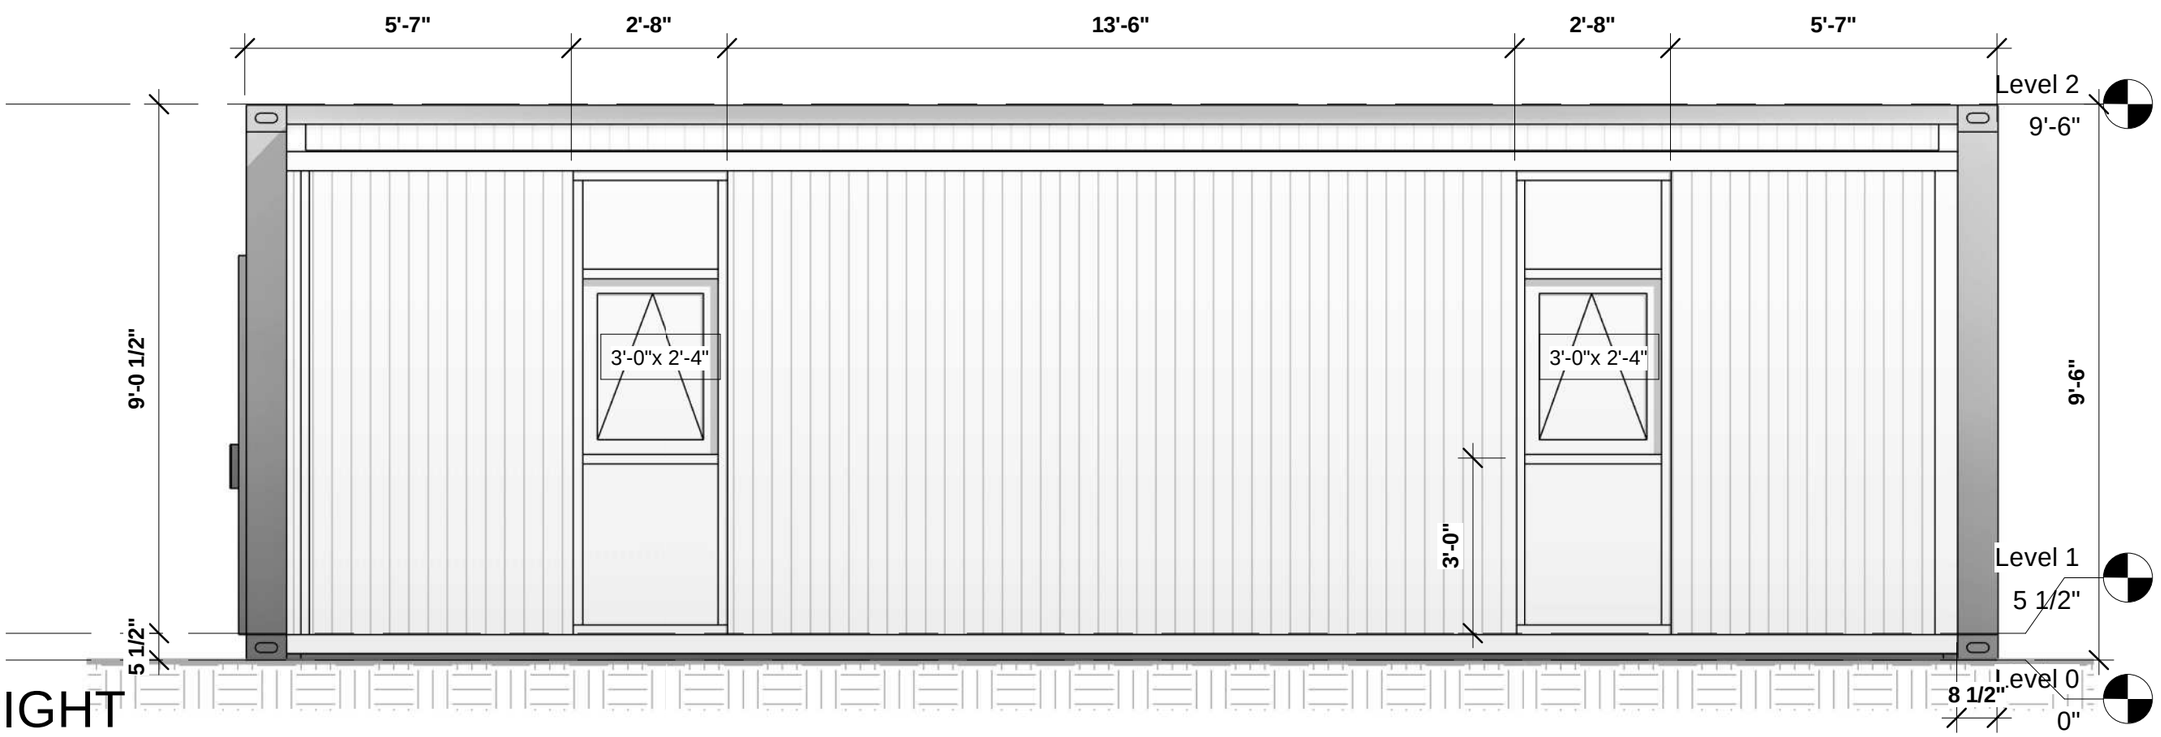

1 RIGHT

3/8" = 1'-0"

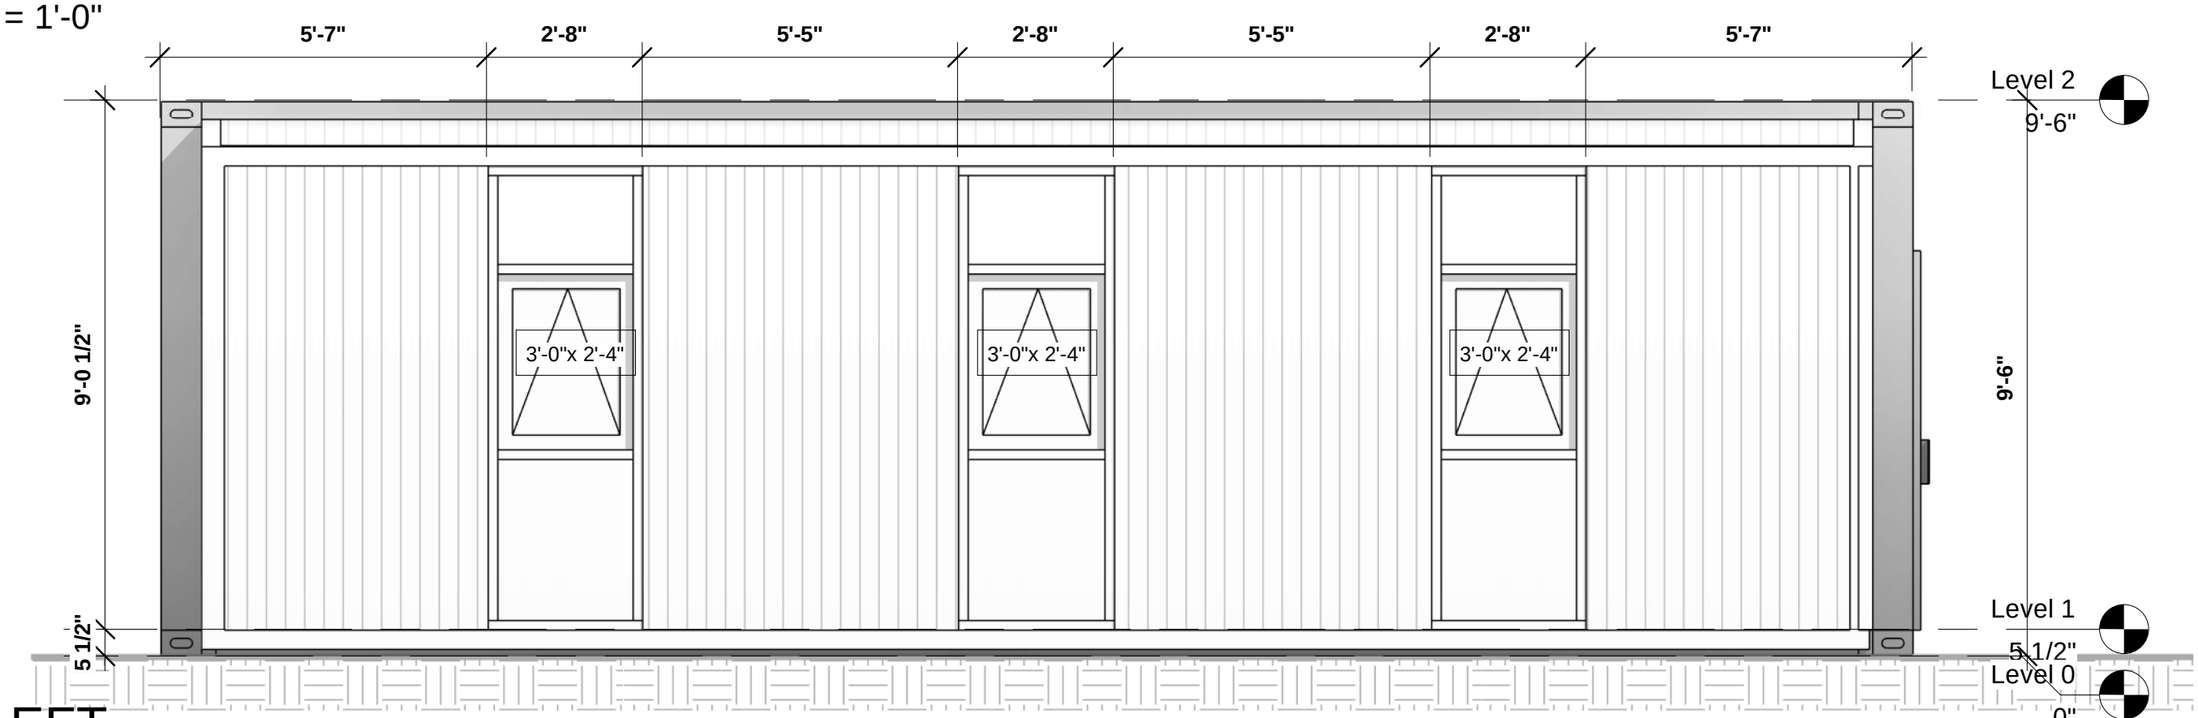

2 LEFT

3/8" = 1'-0"

CHOMEX
EXPANDABLE CONTAINER HOMES

No.	Description	Date


30ft (2 Bedrooms)V1

TOTAL AREA 622 SQ.FT.

LEFT & RIGHT

A104

Drawn by	AB		
Sheet Size	A3	Scale	3/8" = 1'-0"

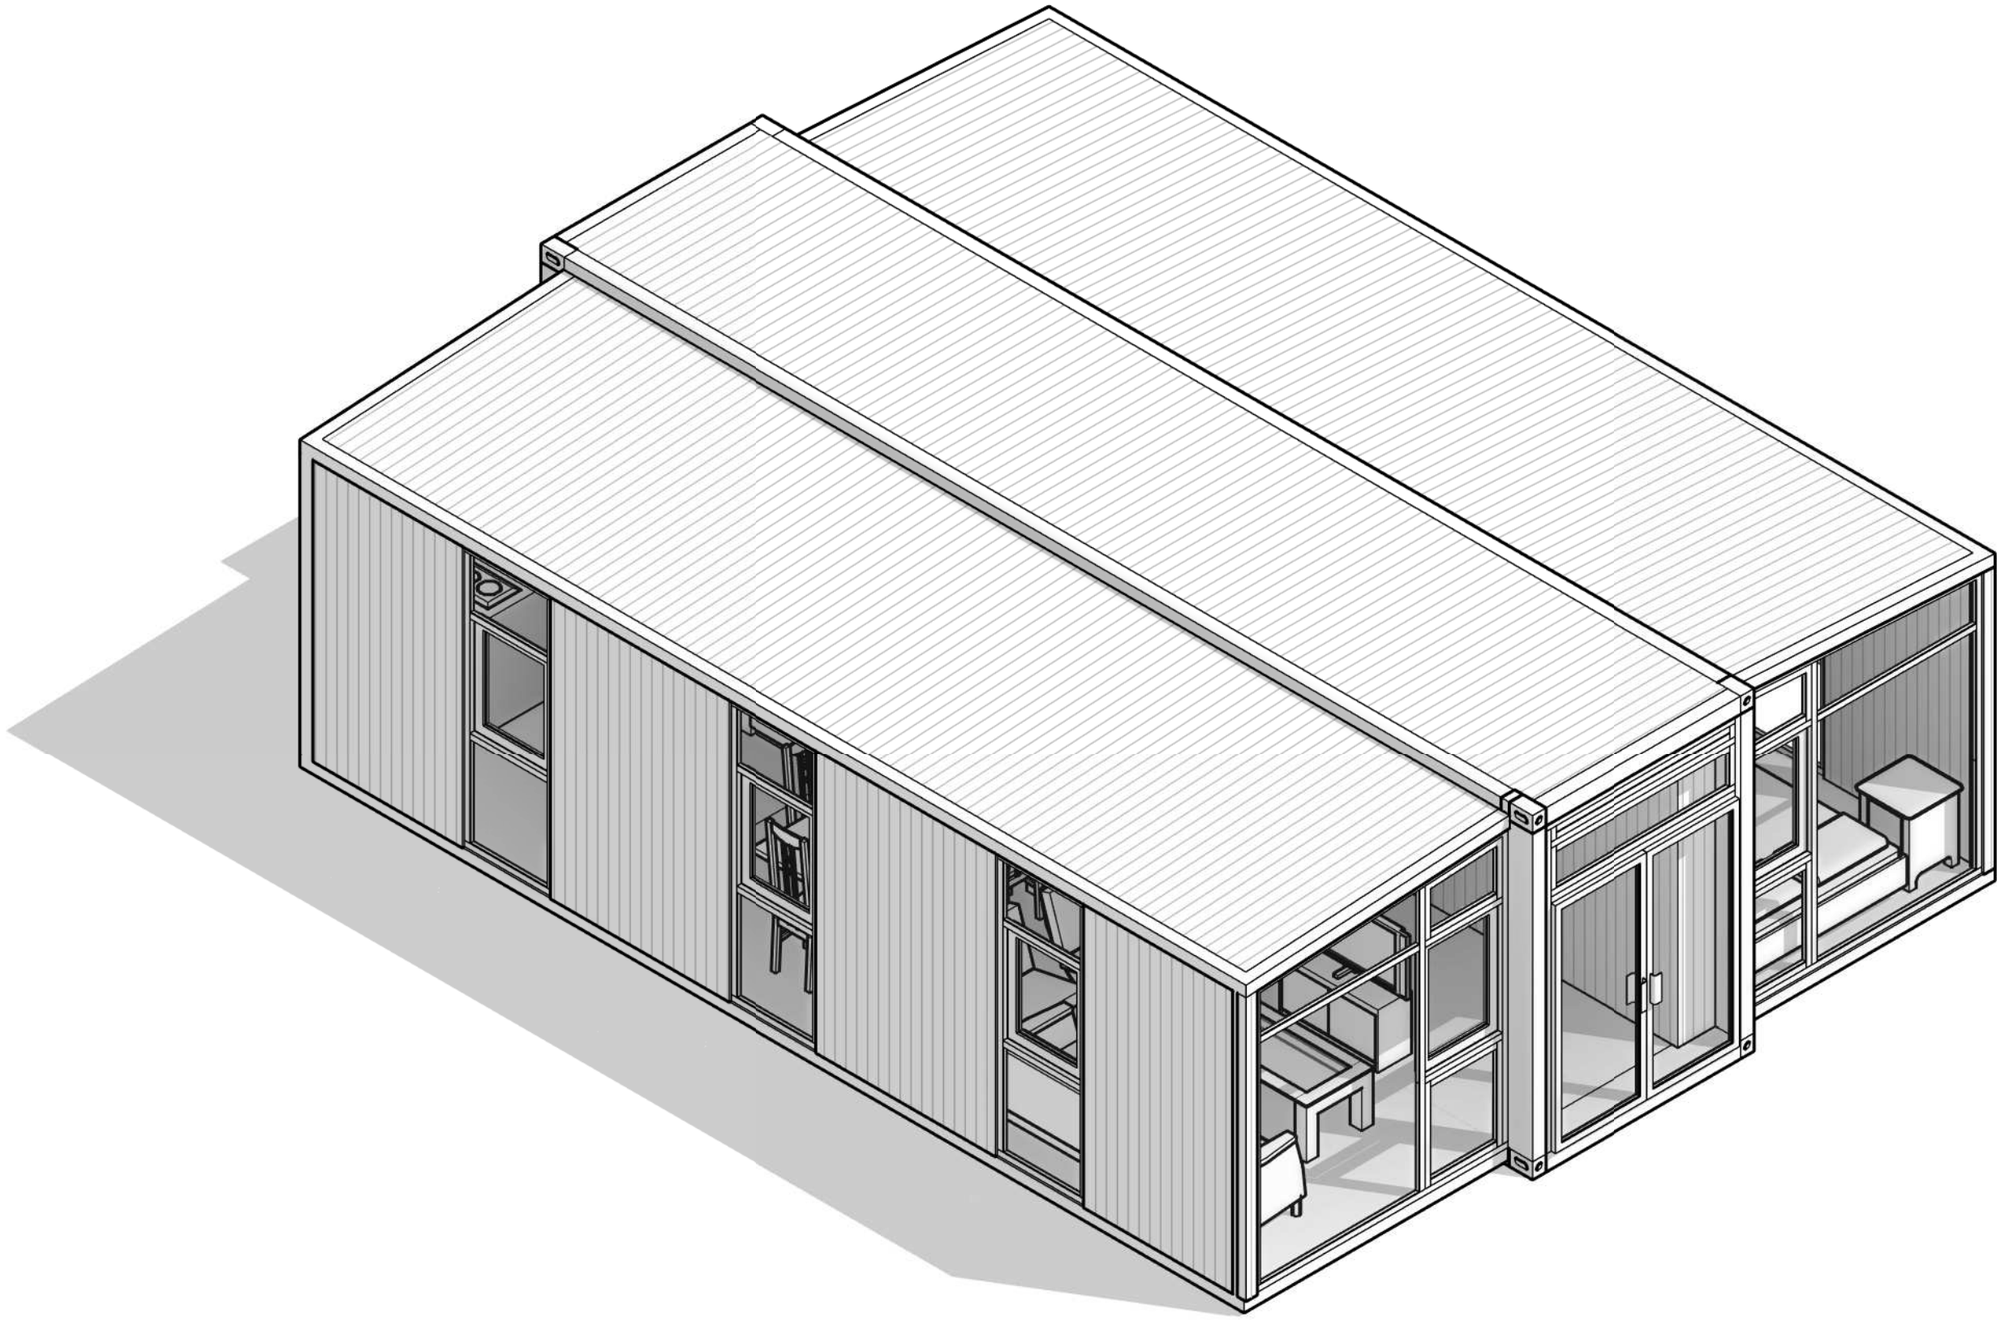

CHOMEX
EXPANDABLE CONTAINER HOMES

No.	Description	Date


30ft (2 Bedrooms)V1

TOTAL AREA 622 SQ.FT.

3D VIEW

A105

Drawn by	AB	
Sheet Size	A3	Scale

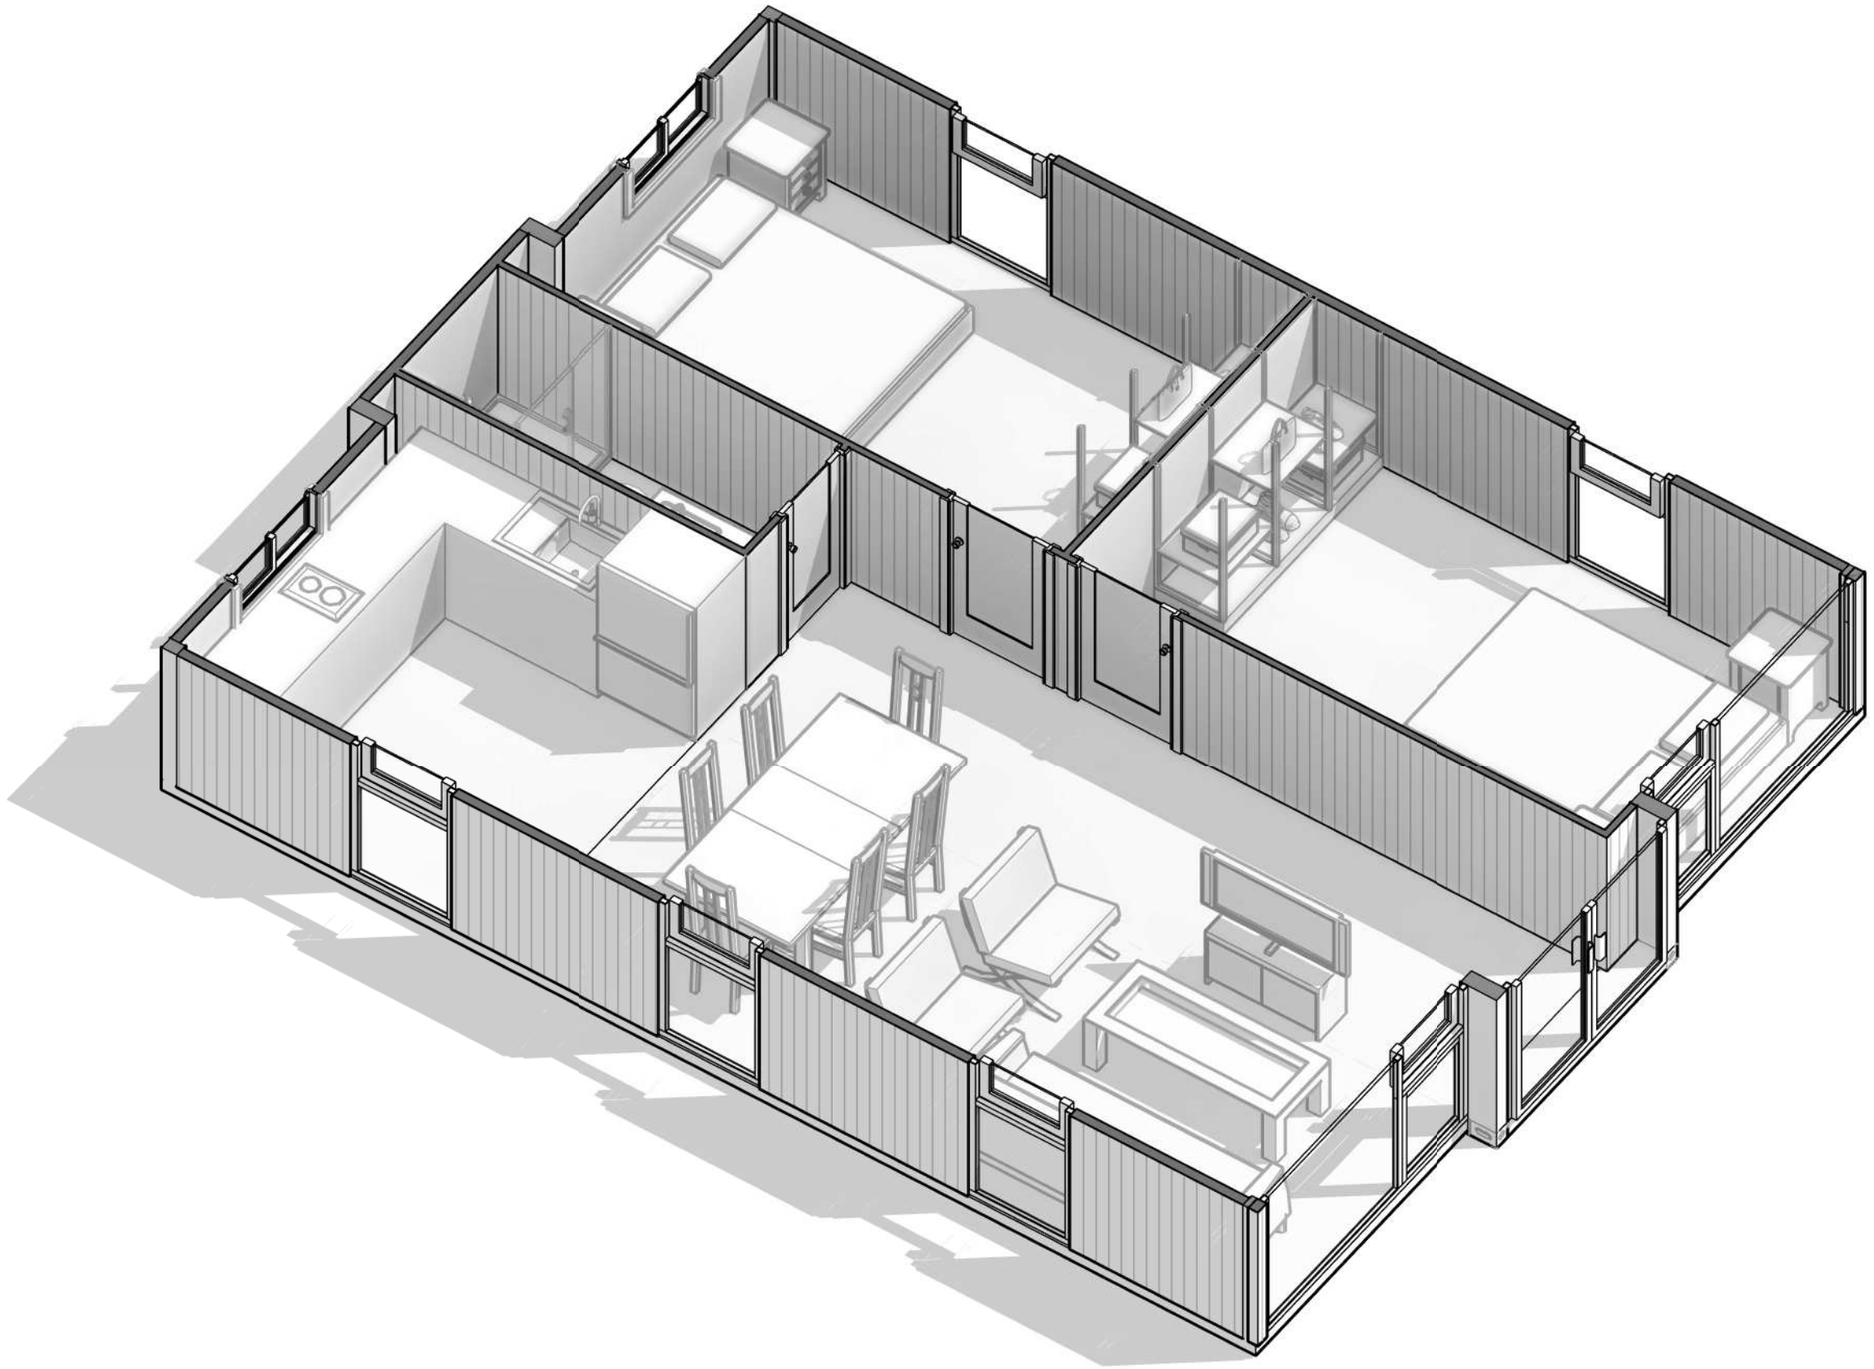

CHOMEX
EXPANDABLE CONTAINER HOMES

No.	Description	Date

30ft (2 Bedrooms)V1	3D PLAN	A106
TOTAL AREA 622 SQ.FT.	Drawn by AB	
	Sheet Size A3	Scale