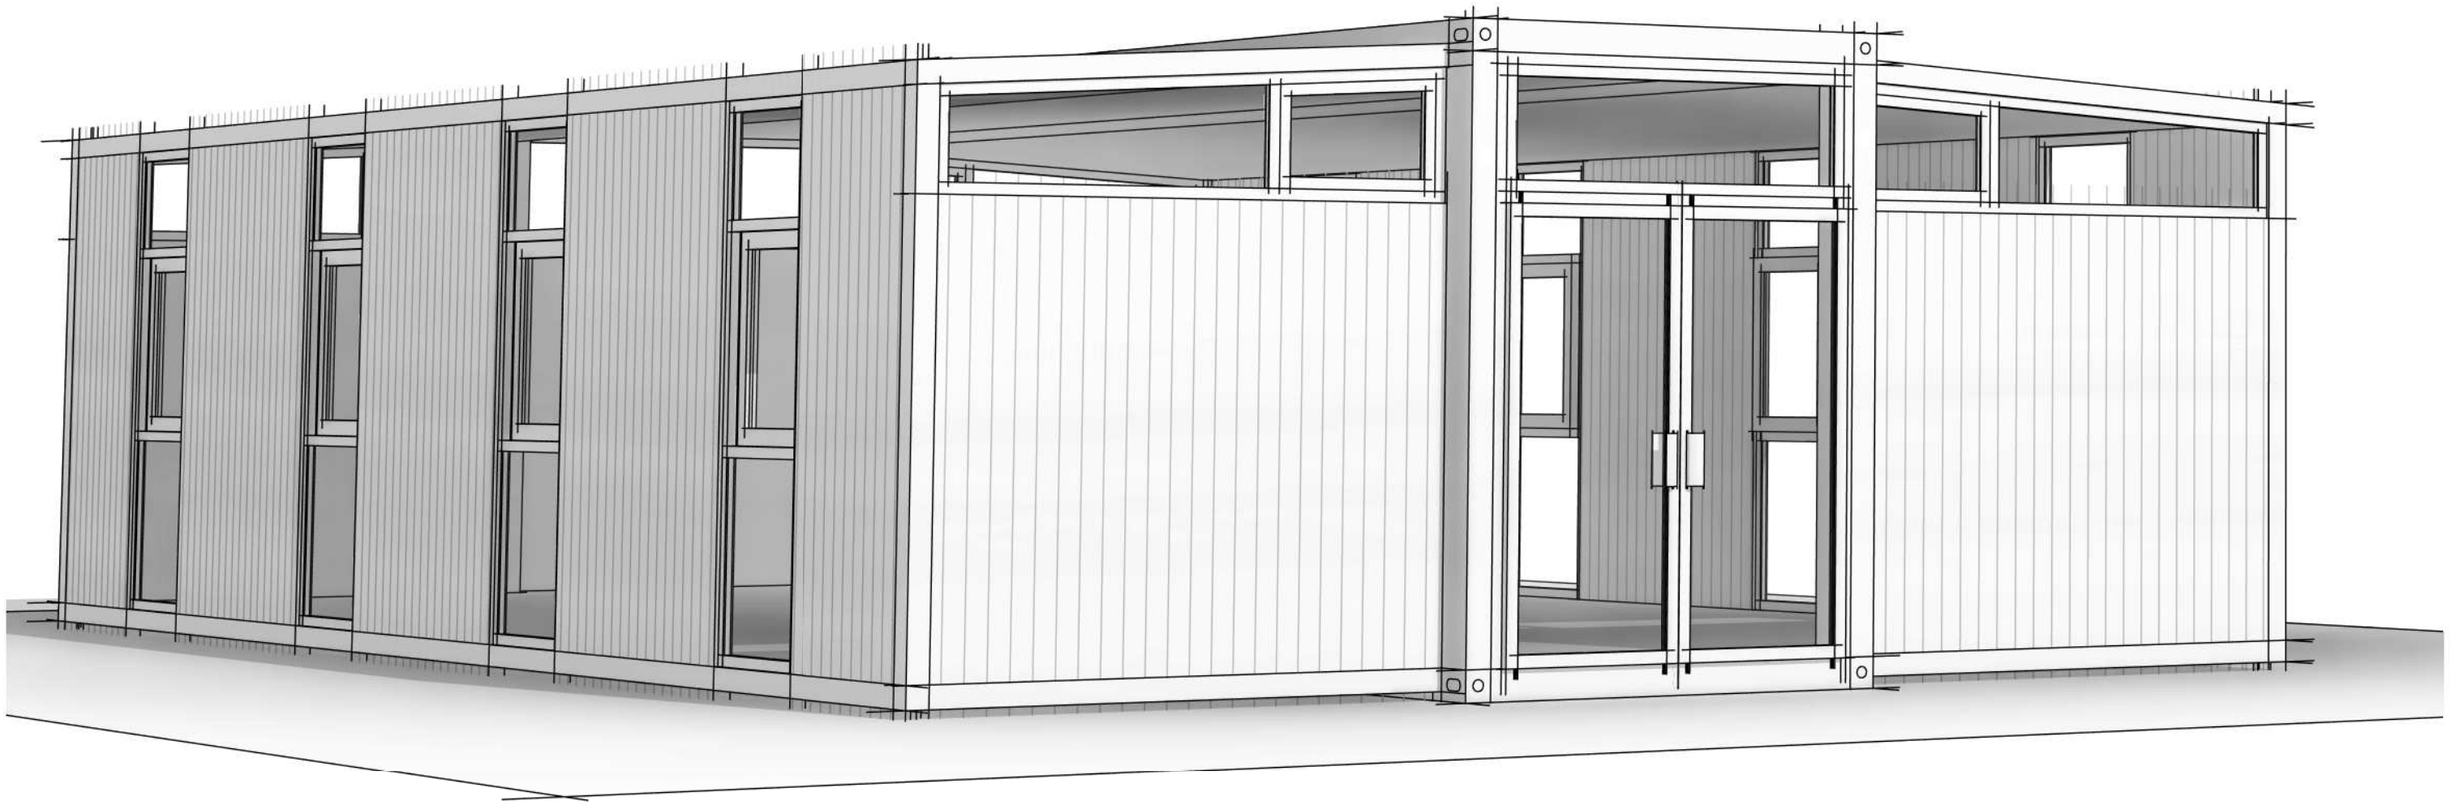


40' Expandable Container


MULTI-PURPOSE USAGE
Office, Church, Mosque, and Synagogue

Sheet List	
Sheet Number	Sheet Name
A100	COVER
A101	FLOOR PLAN
A102	ROOF PLAN
A103	FRONT&BACK
A104	LEFT & RIGHT
A105	3D VIEW
A106	3D PLAN

CHOMEX
EXPANDABLE CONTAINER HOMES

No.	Description	Date

40ft MPU	COVER	A100
	Drawn by AB	
	Sheet Size A3	Scale

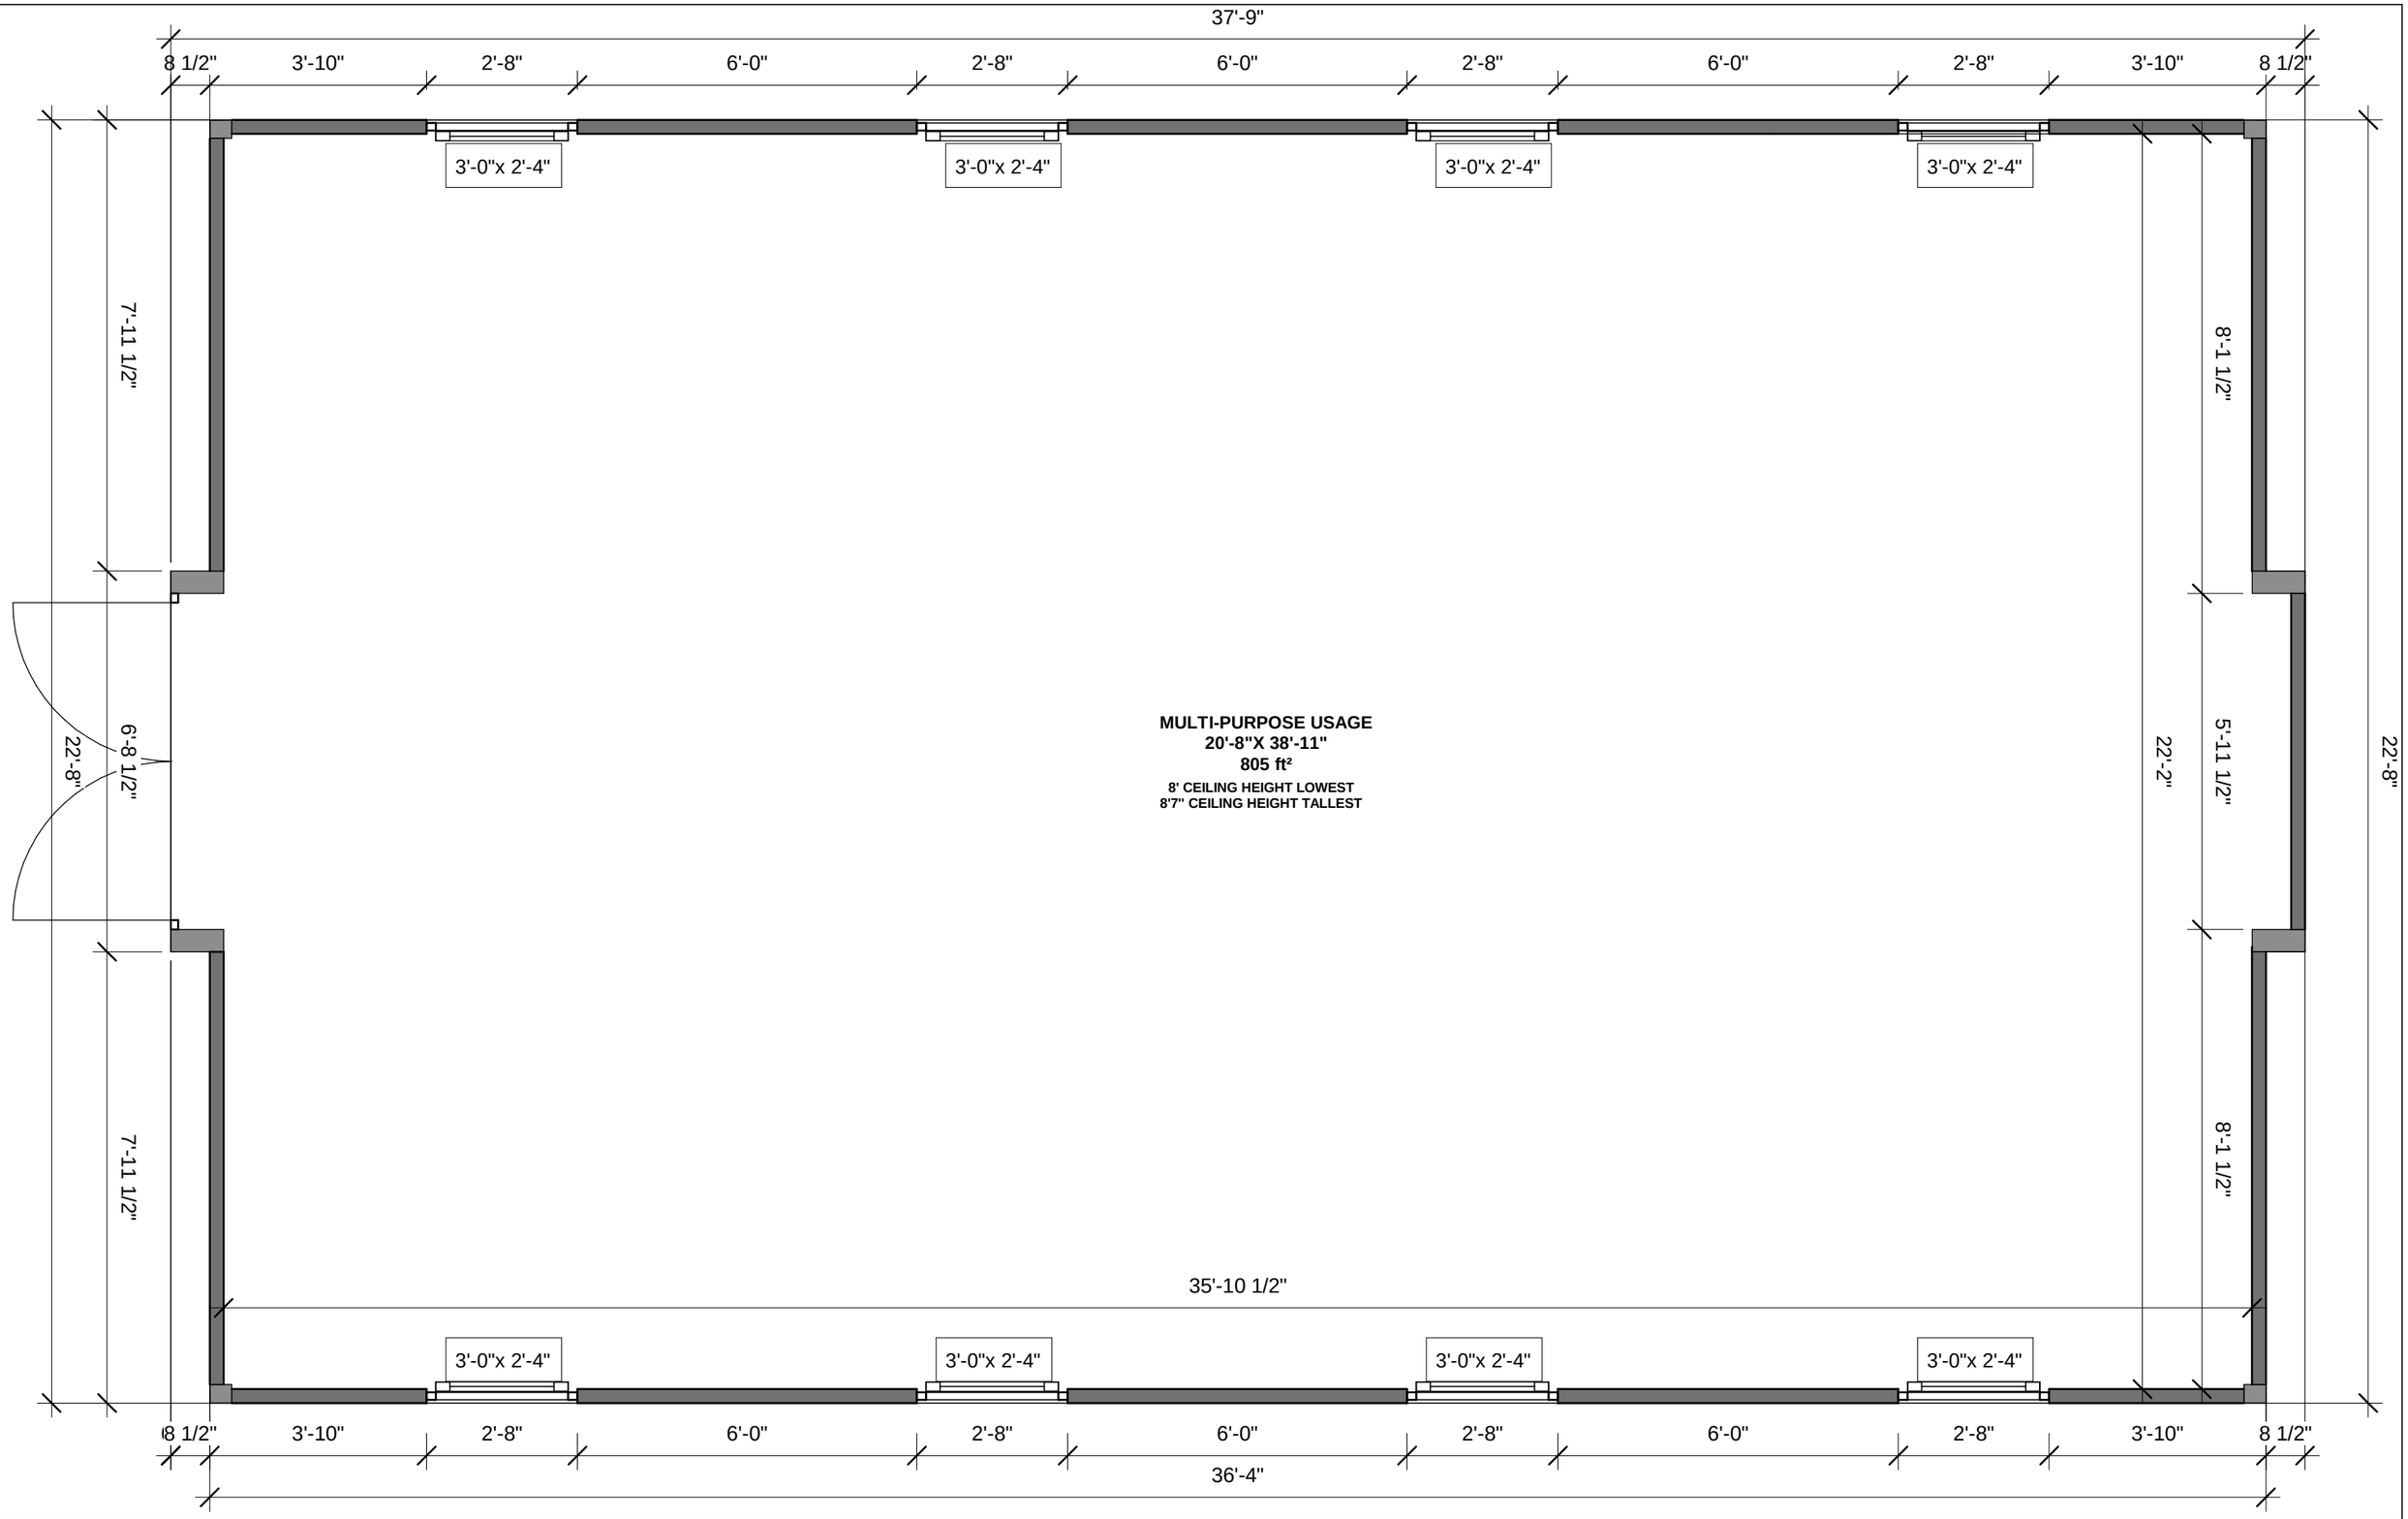

CHOMEX
EXPANDABLE CONTAINER HOMES


No.	Description	Date

40ft MPU

FLOOR PLAN

A101

Drawn by	AB		
Sheet Size	A3	Scale	3/8" = 1'-0"

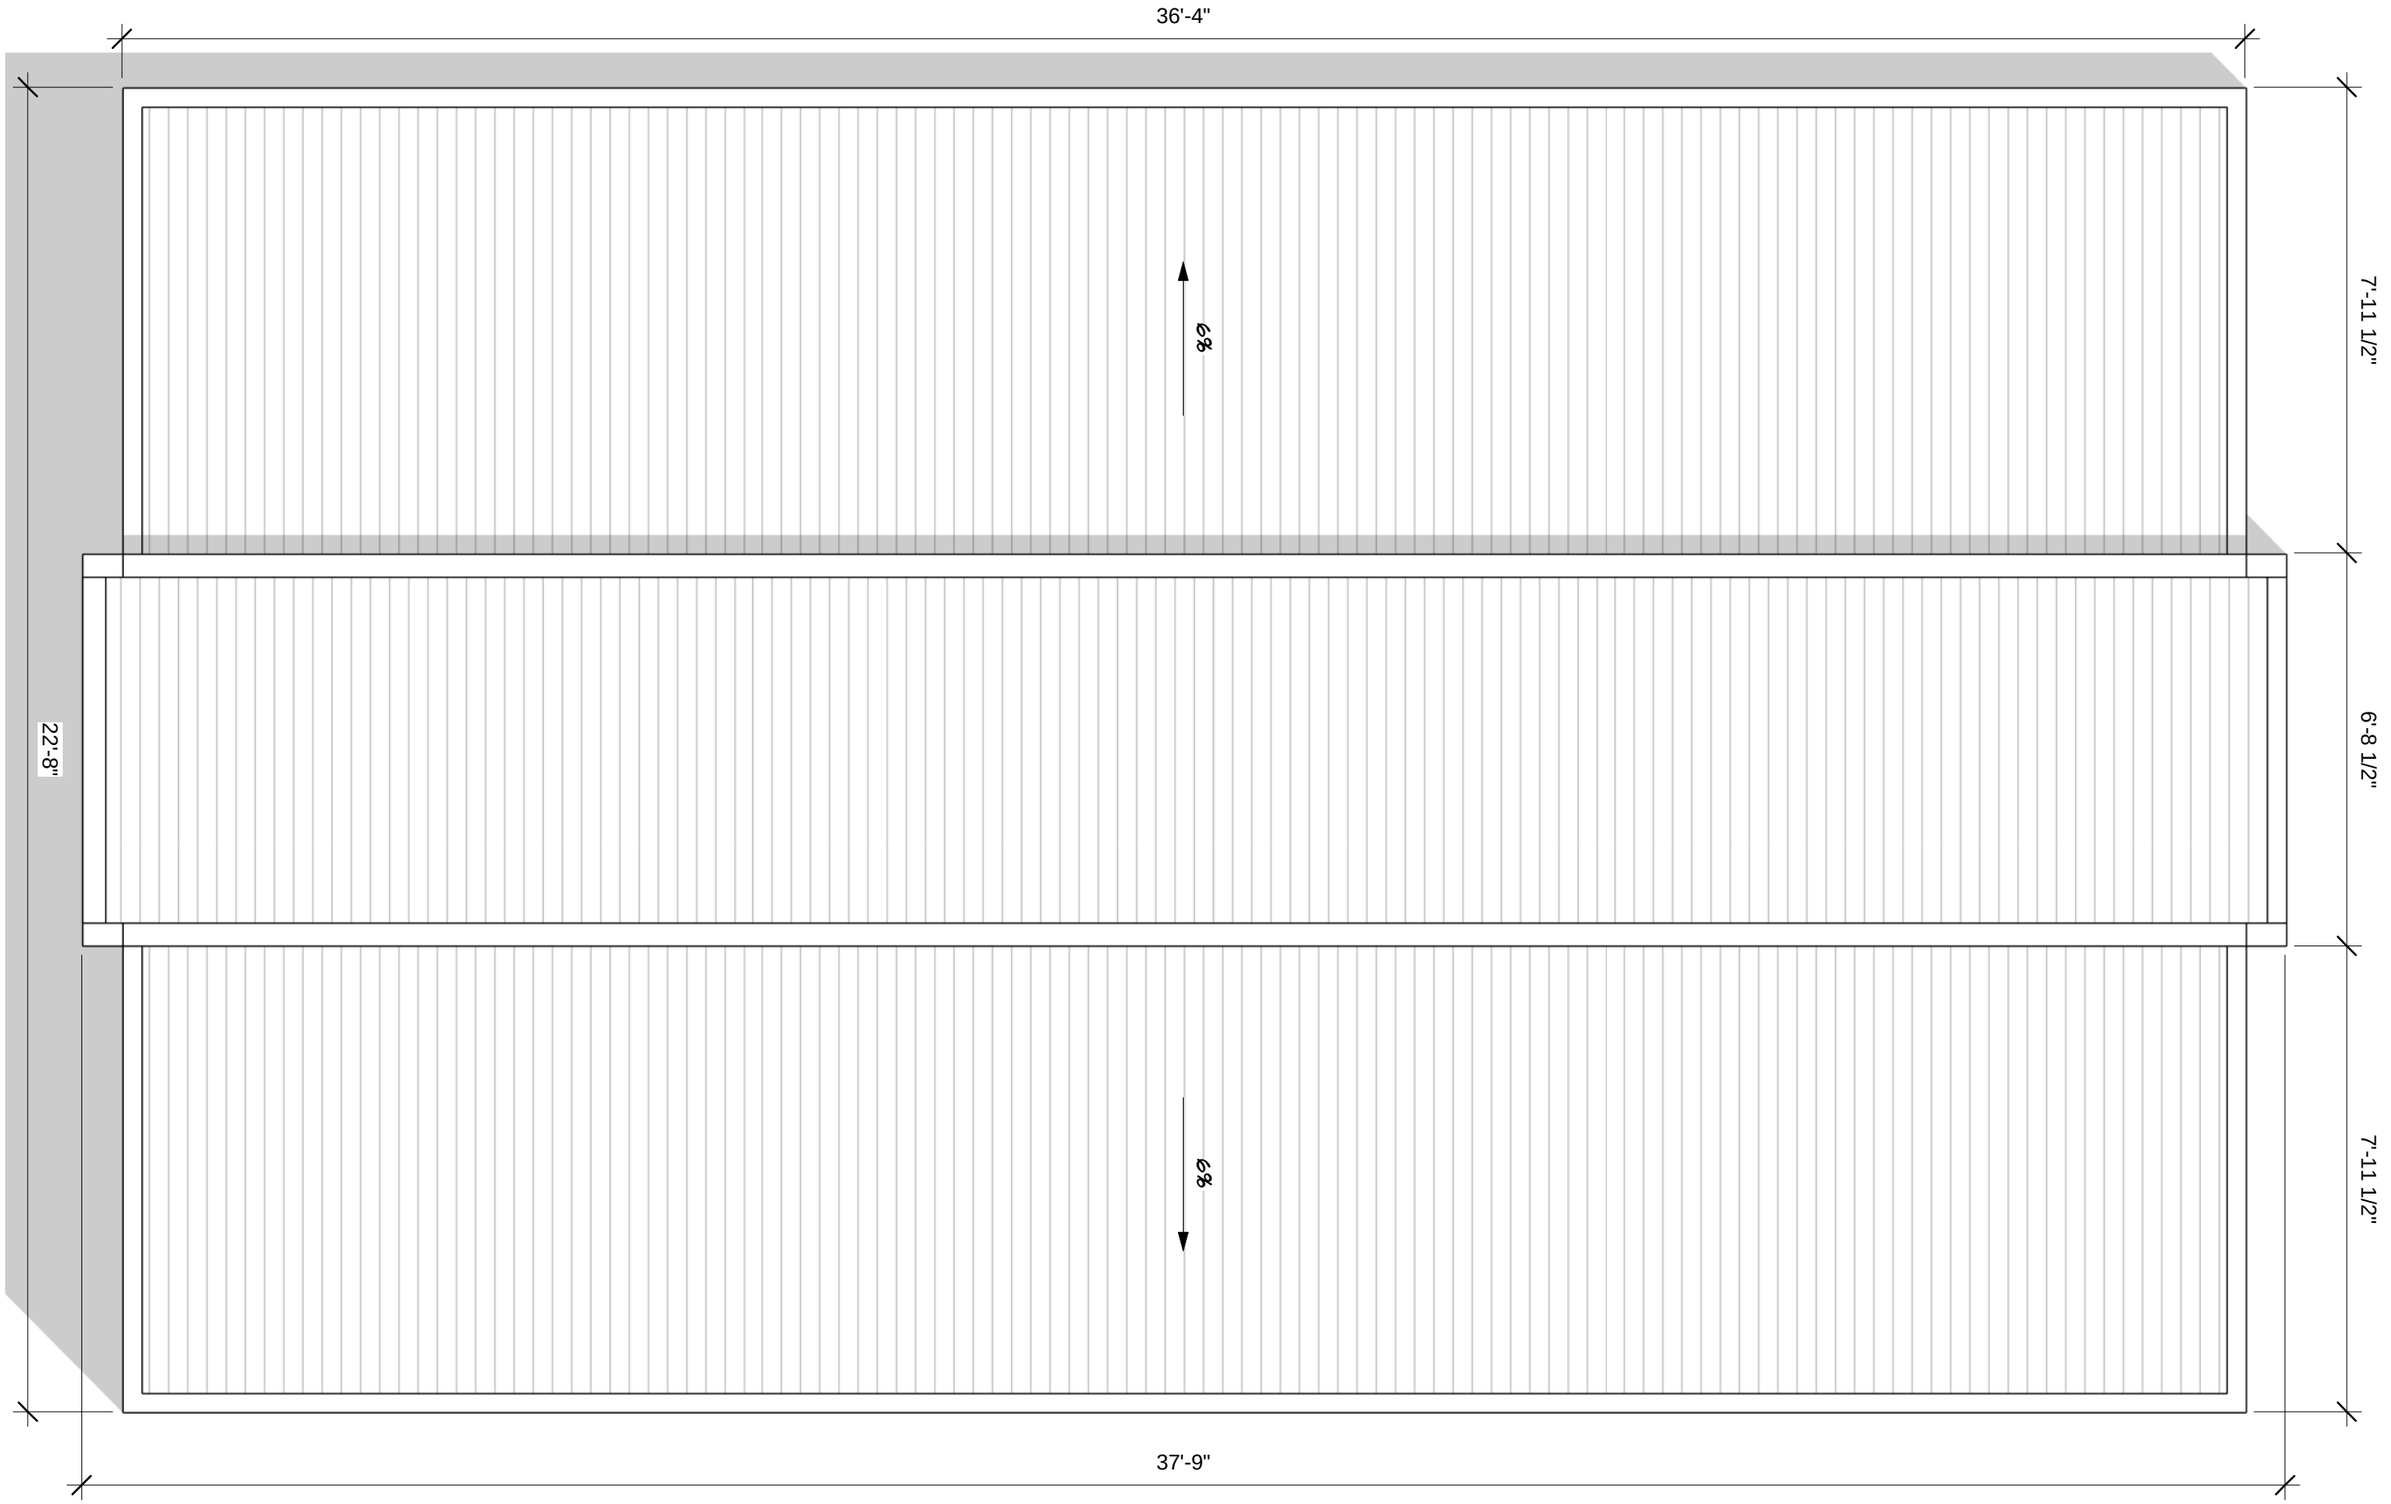

CHOMEX
EXPANDABLE CONTAINER HOMES


No.	Description	Date

40ft MPU

ROOF PLAN


A102

Drawn by	AB		
Sheet Size	A3	Scale	3/8" = 1'-0"

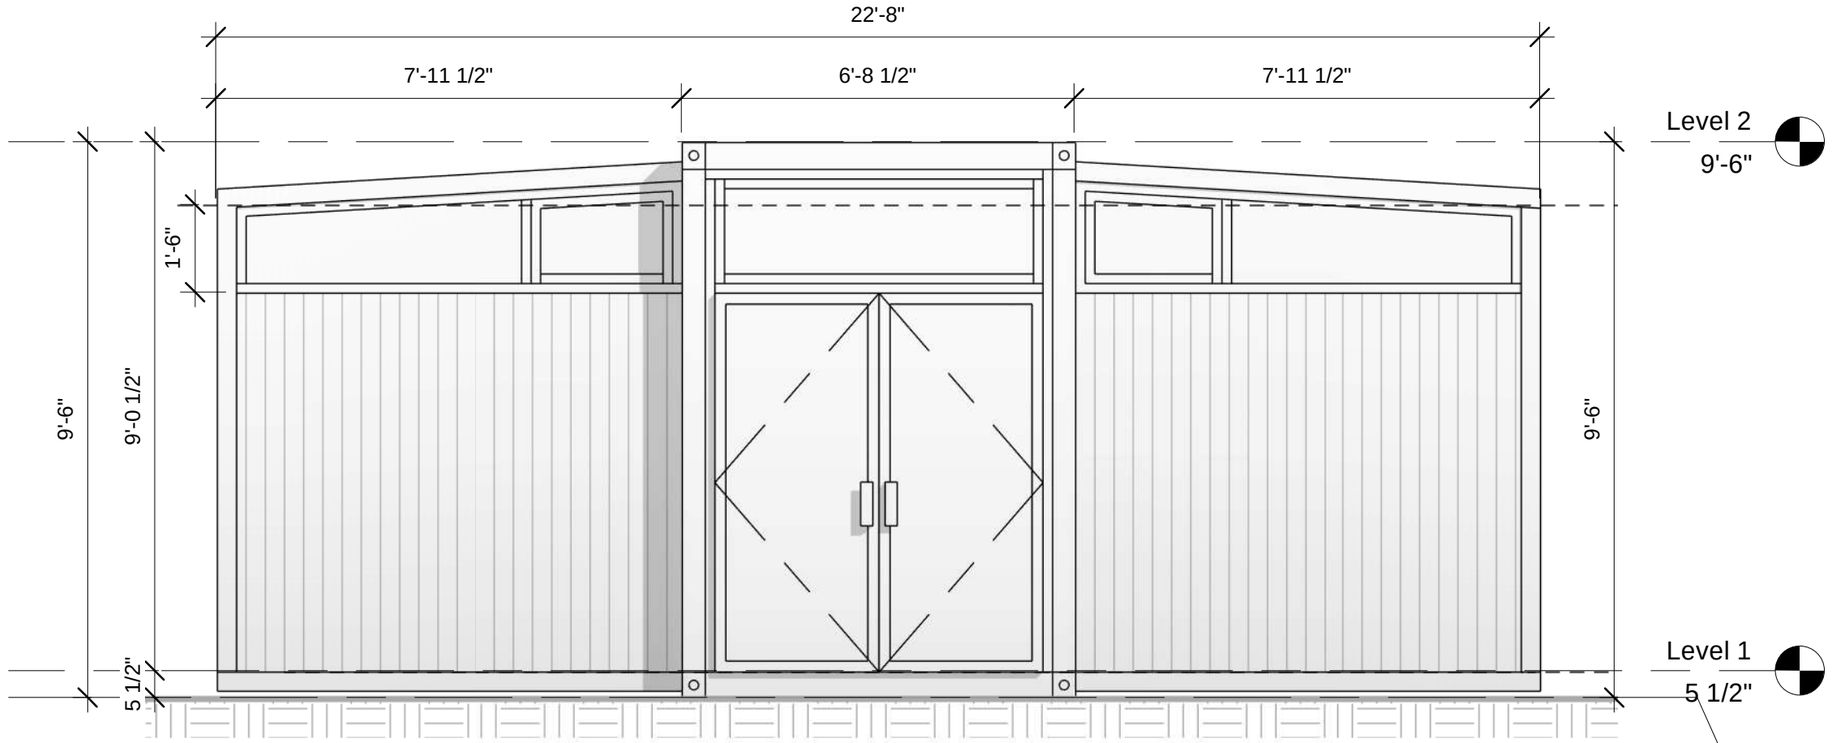

1 FRONT

3/8" = 1'-0"

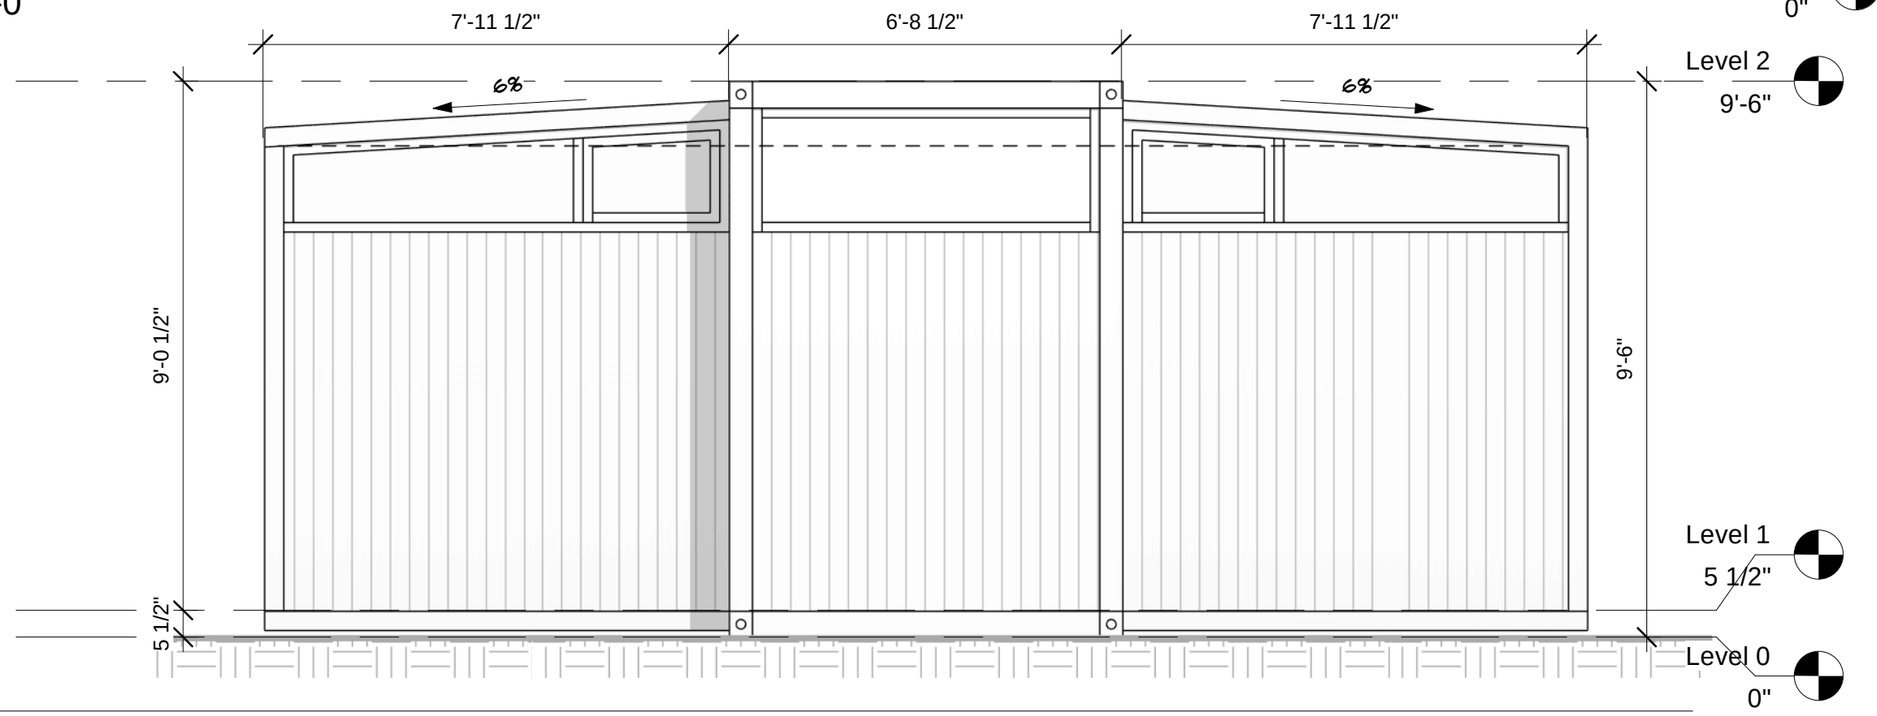

2 BACK

3/8" = 1'-0"

CHOMEX
EXPANDABLE CONTAINER HOMES


No.	Description	Date

40ft MPU

FRONT&BACK


A103

Drawn by	AR		
Sheet Size	A3	Scale	3/8" = 1'-0"

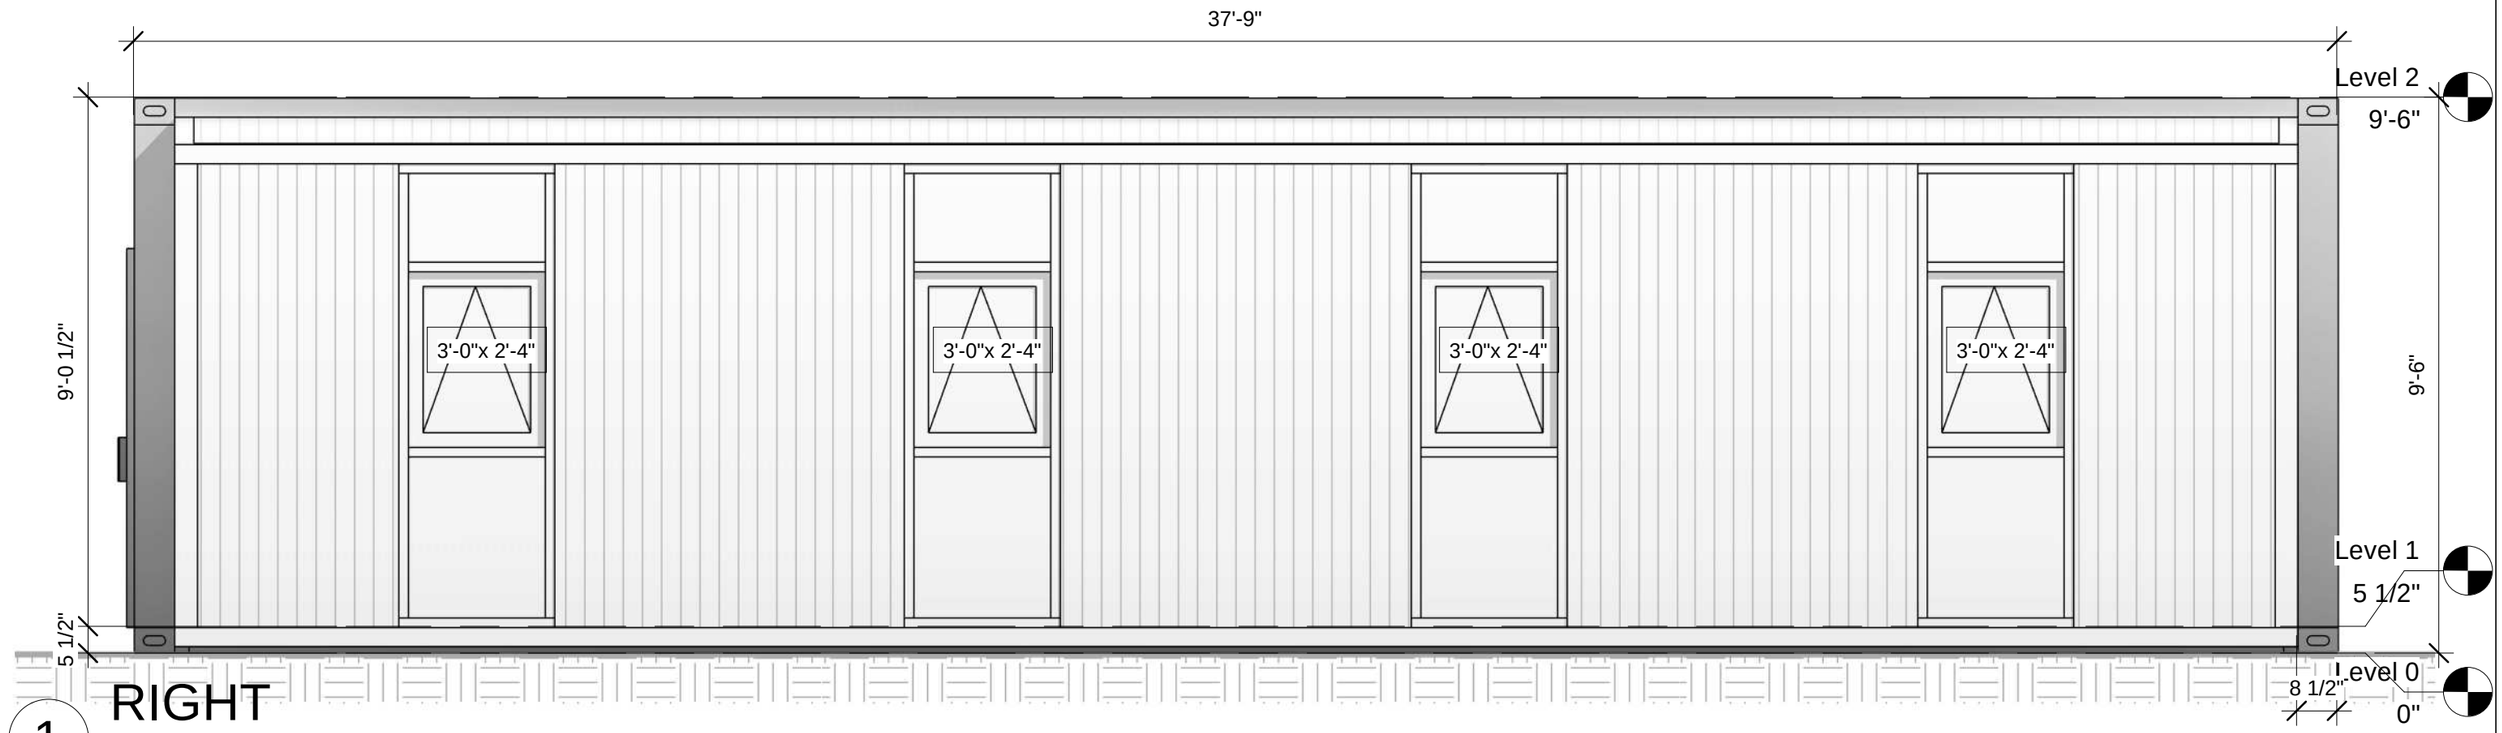

1 RIGHT

3/8" = 1'-0"

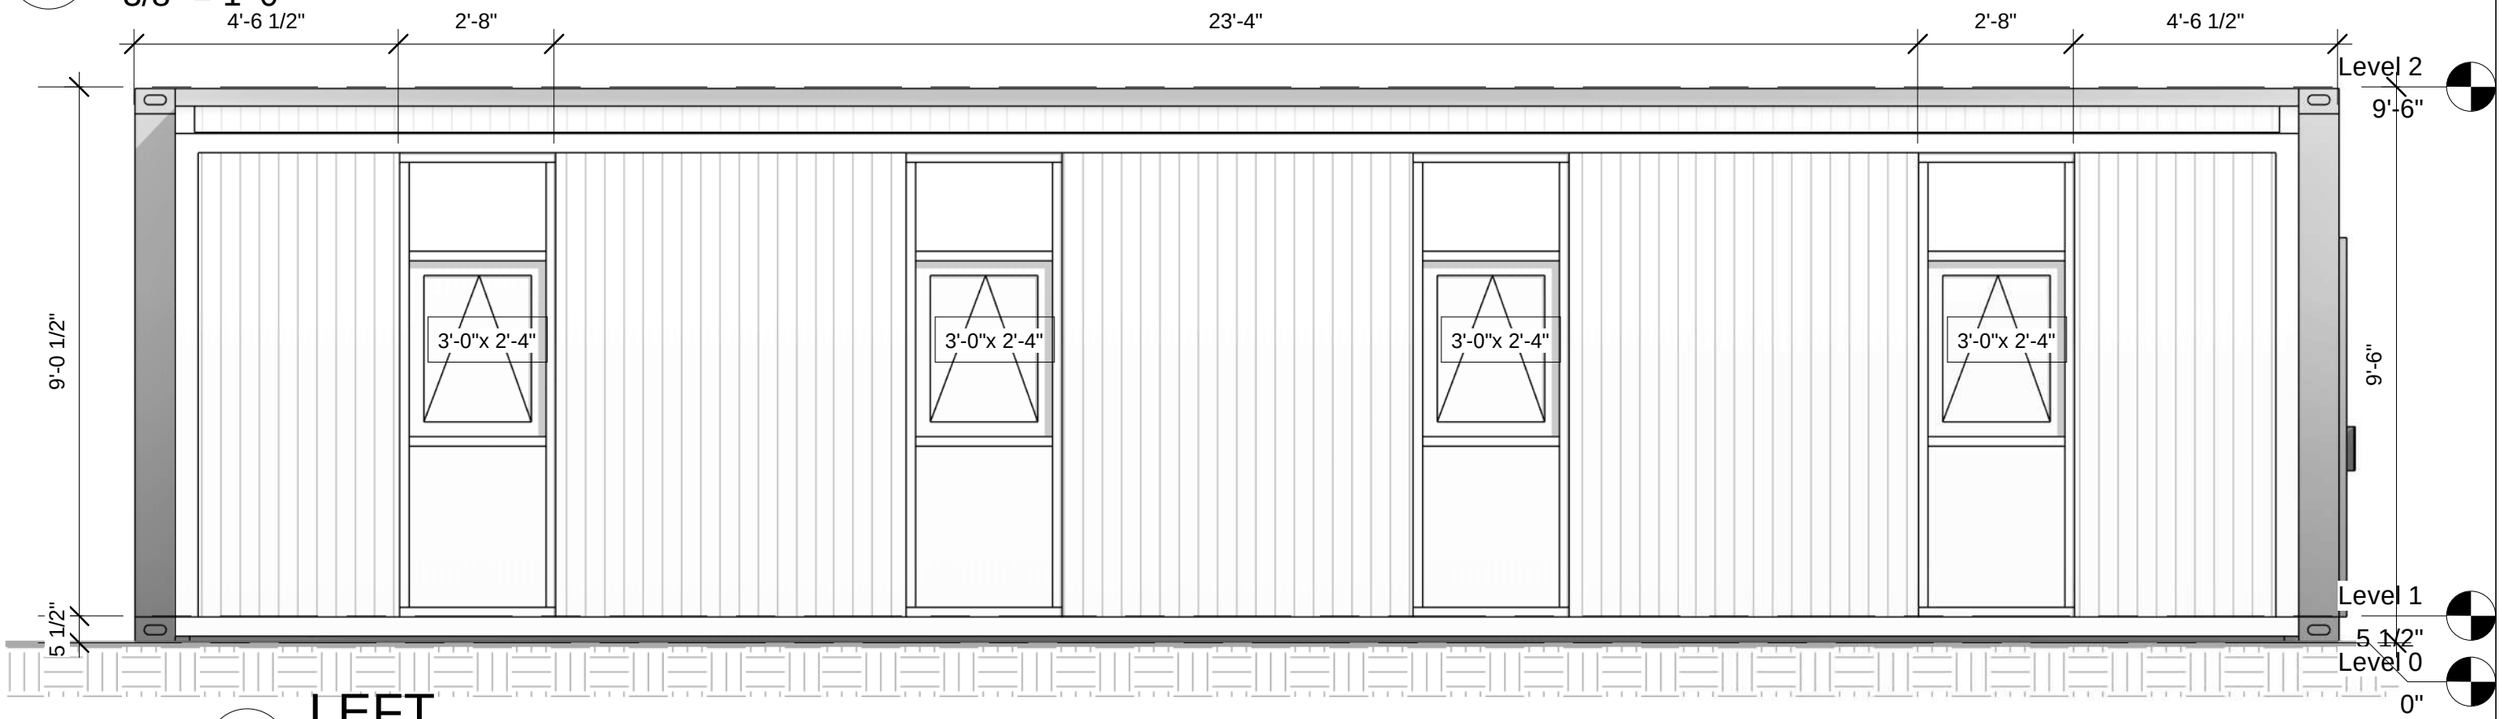

2 LEFT

3/8" = 1'-0"

CHOMEX
EXPANDABLE CONTAINER HOMES


No.	Description	Date

40ft MPU

LEFT & RIGHT

A104

Drawn by	AB		
Sheet Size	A3	Scale	3/8" = 1'-0"

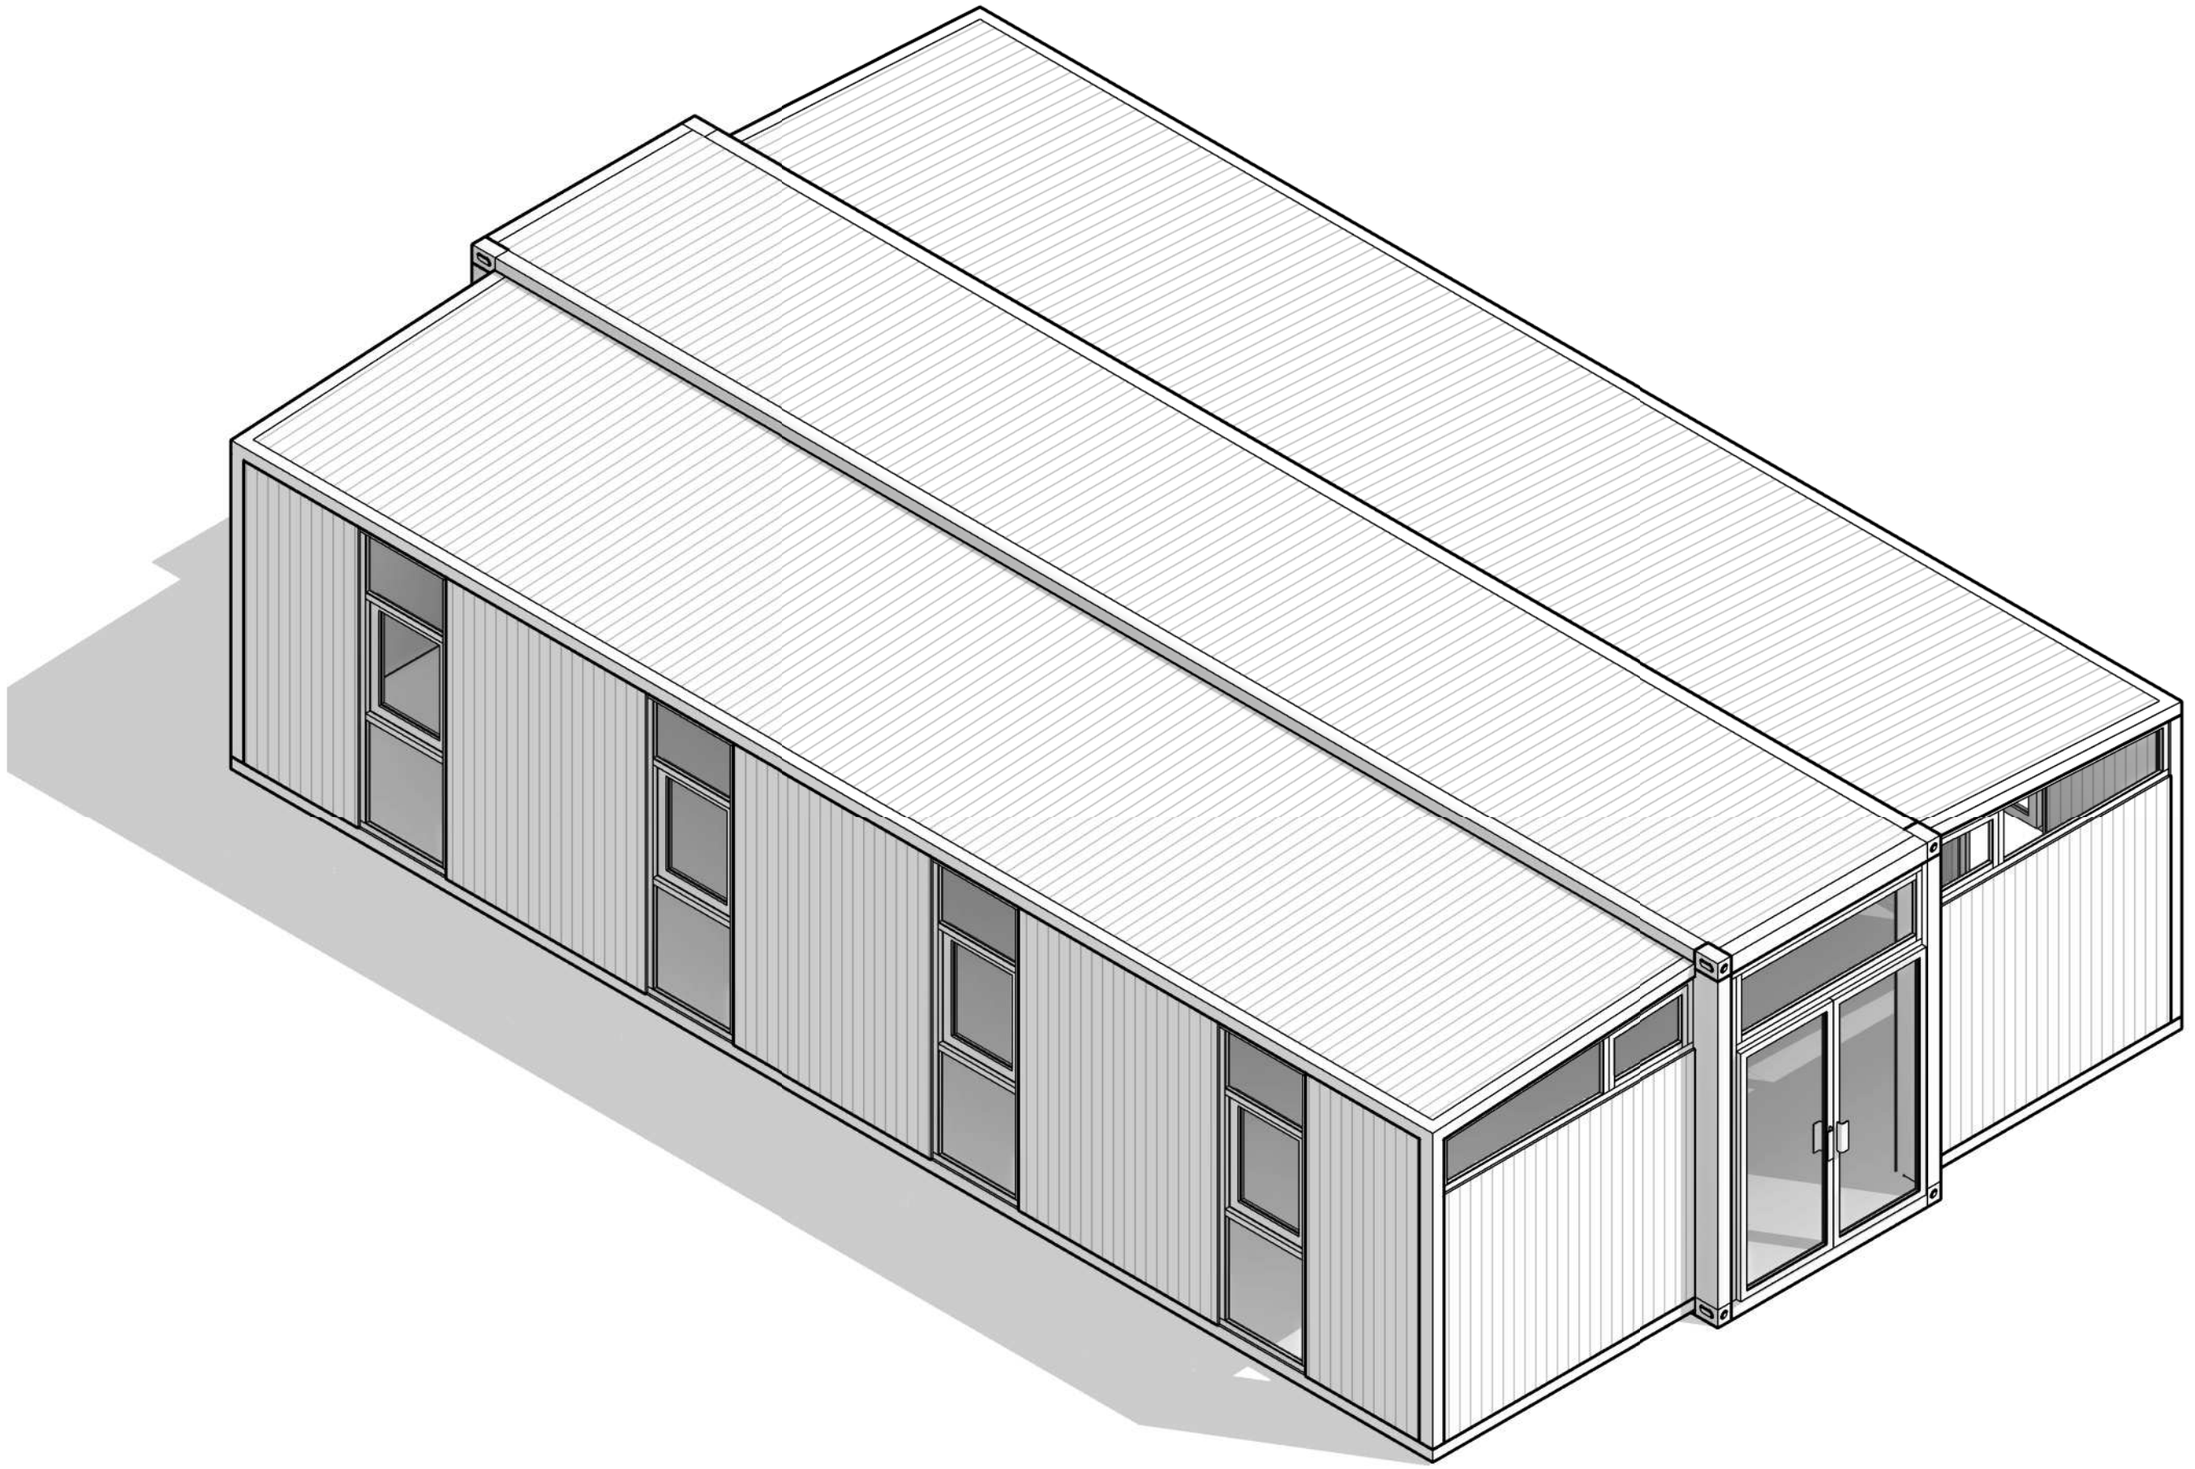

CHOMEX
EXPANDABLE CONTAINER HOMES


No.	Description	Date

40ft MPU

3D VIEW

A105

Drawn by	AB	
Sheet Size	A3	Scale

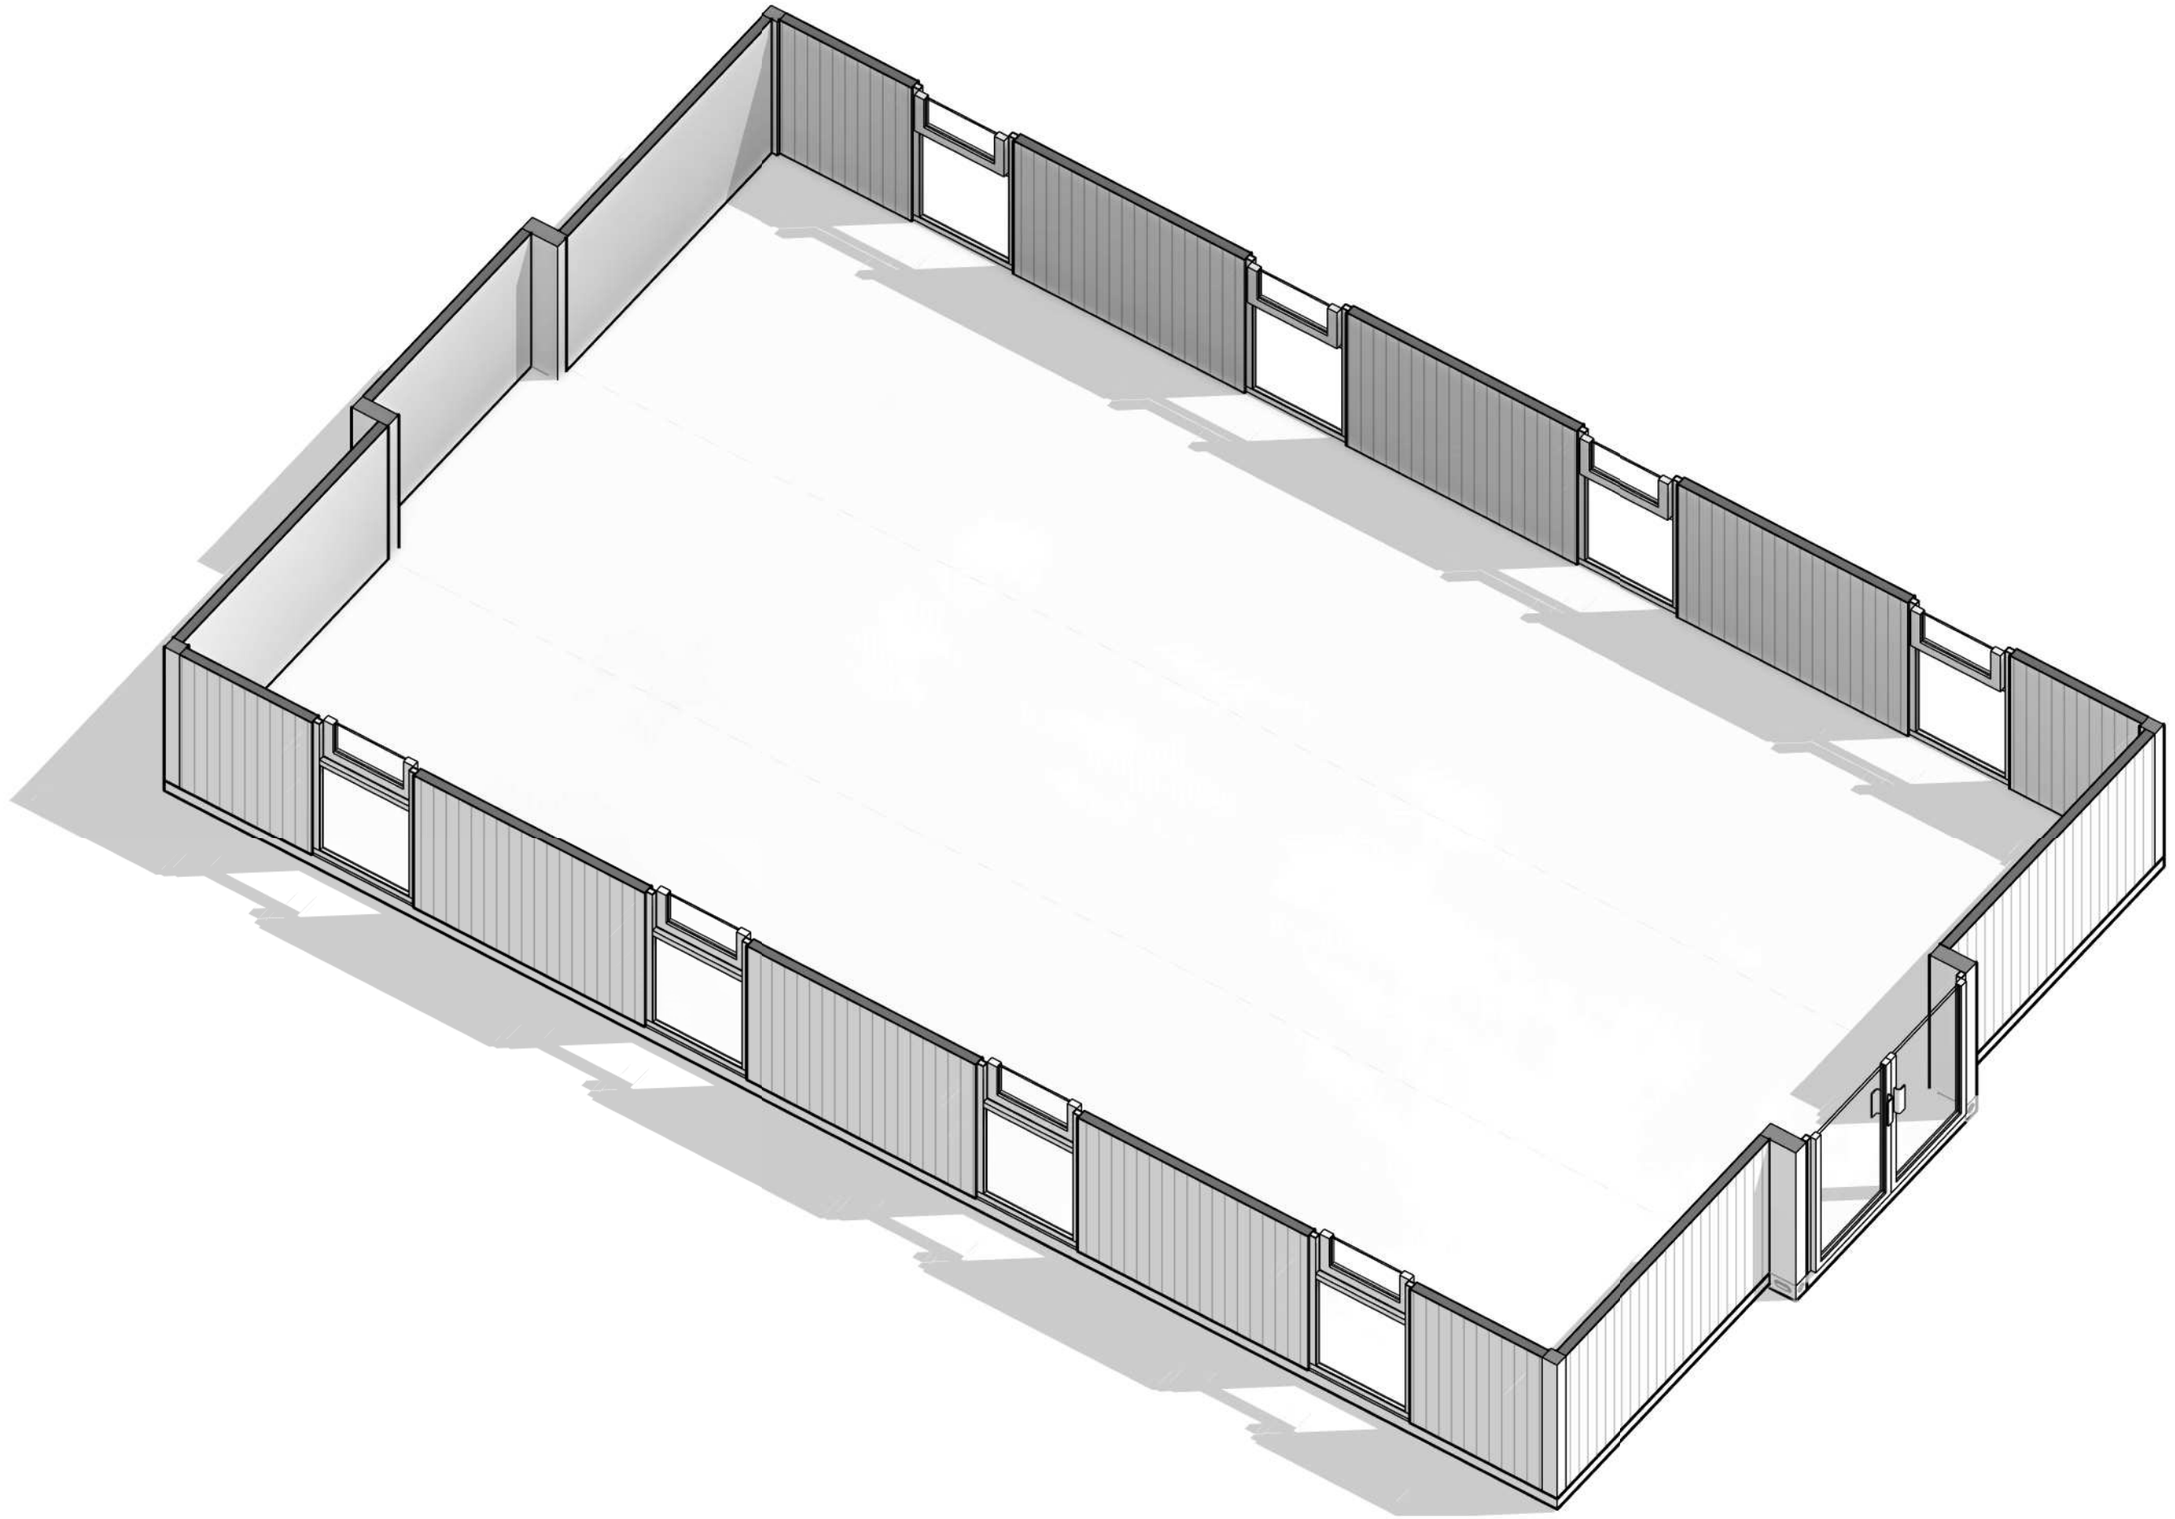

CHOMEX
EXPANDABLE CONTAINER HOMES

No.	Description	Date

40ft MPU

3D PLAN

A106

Drawn by	AB	
Sheet Size	A3	Scale